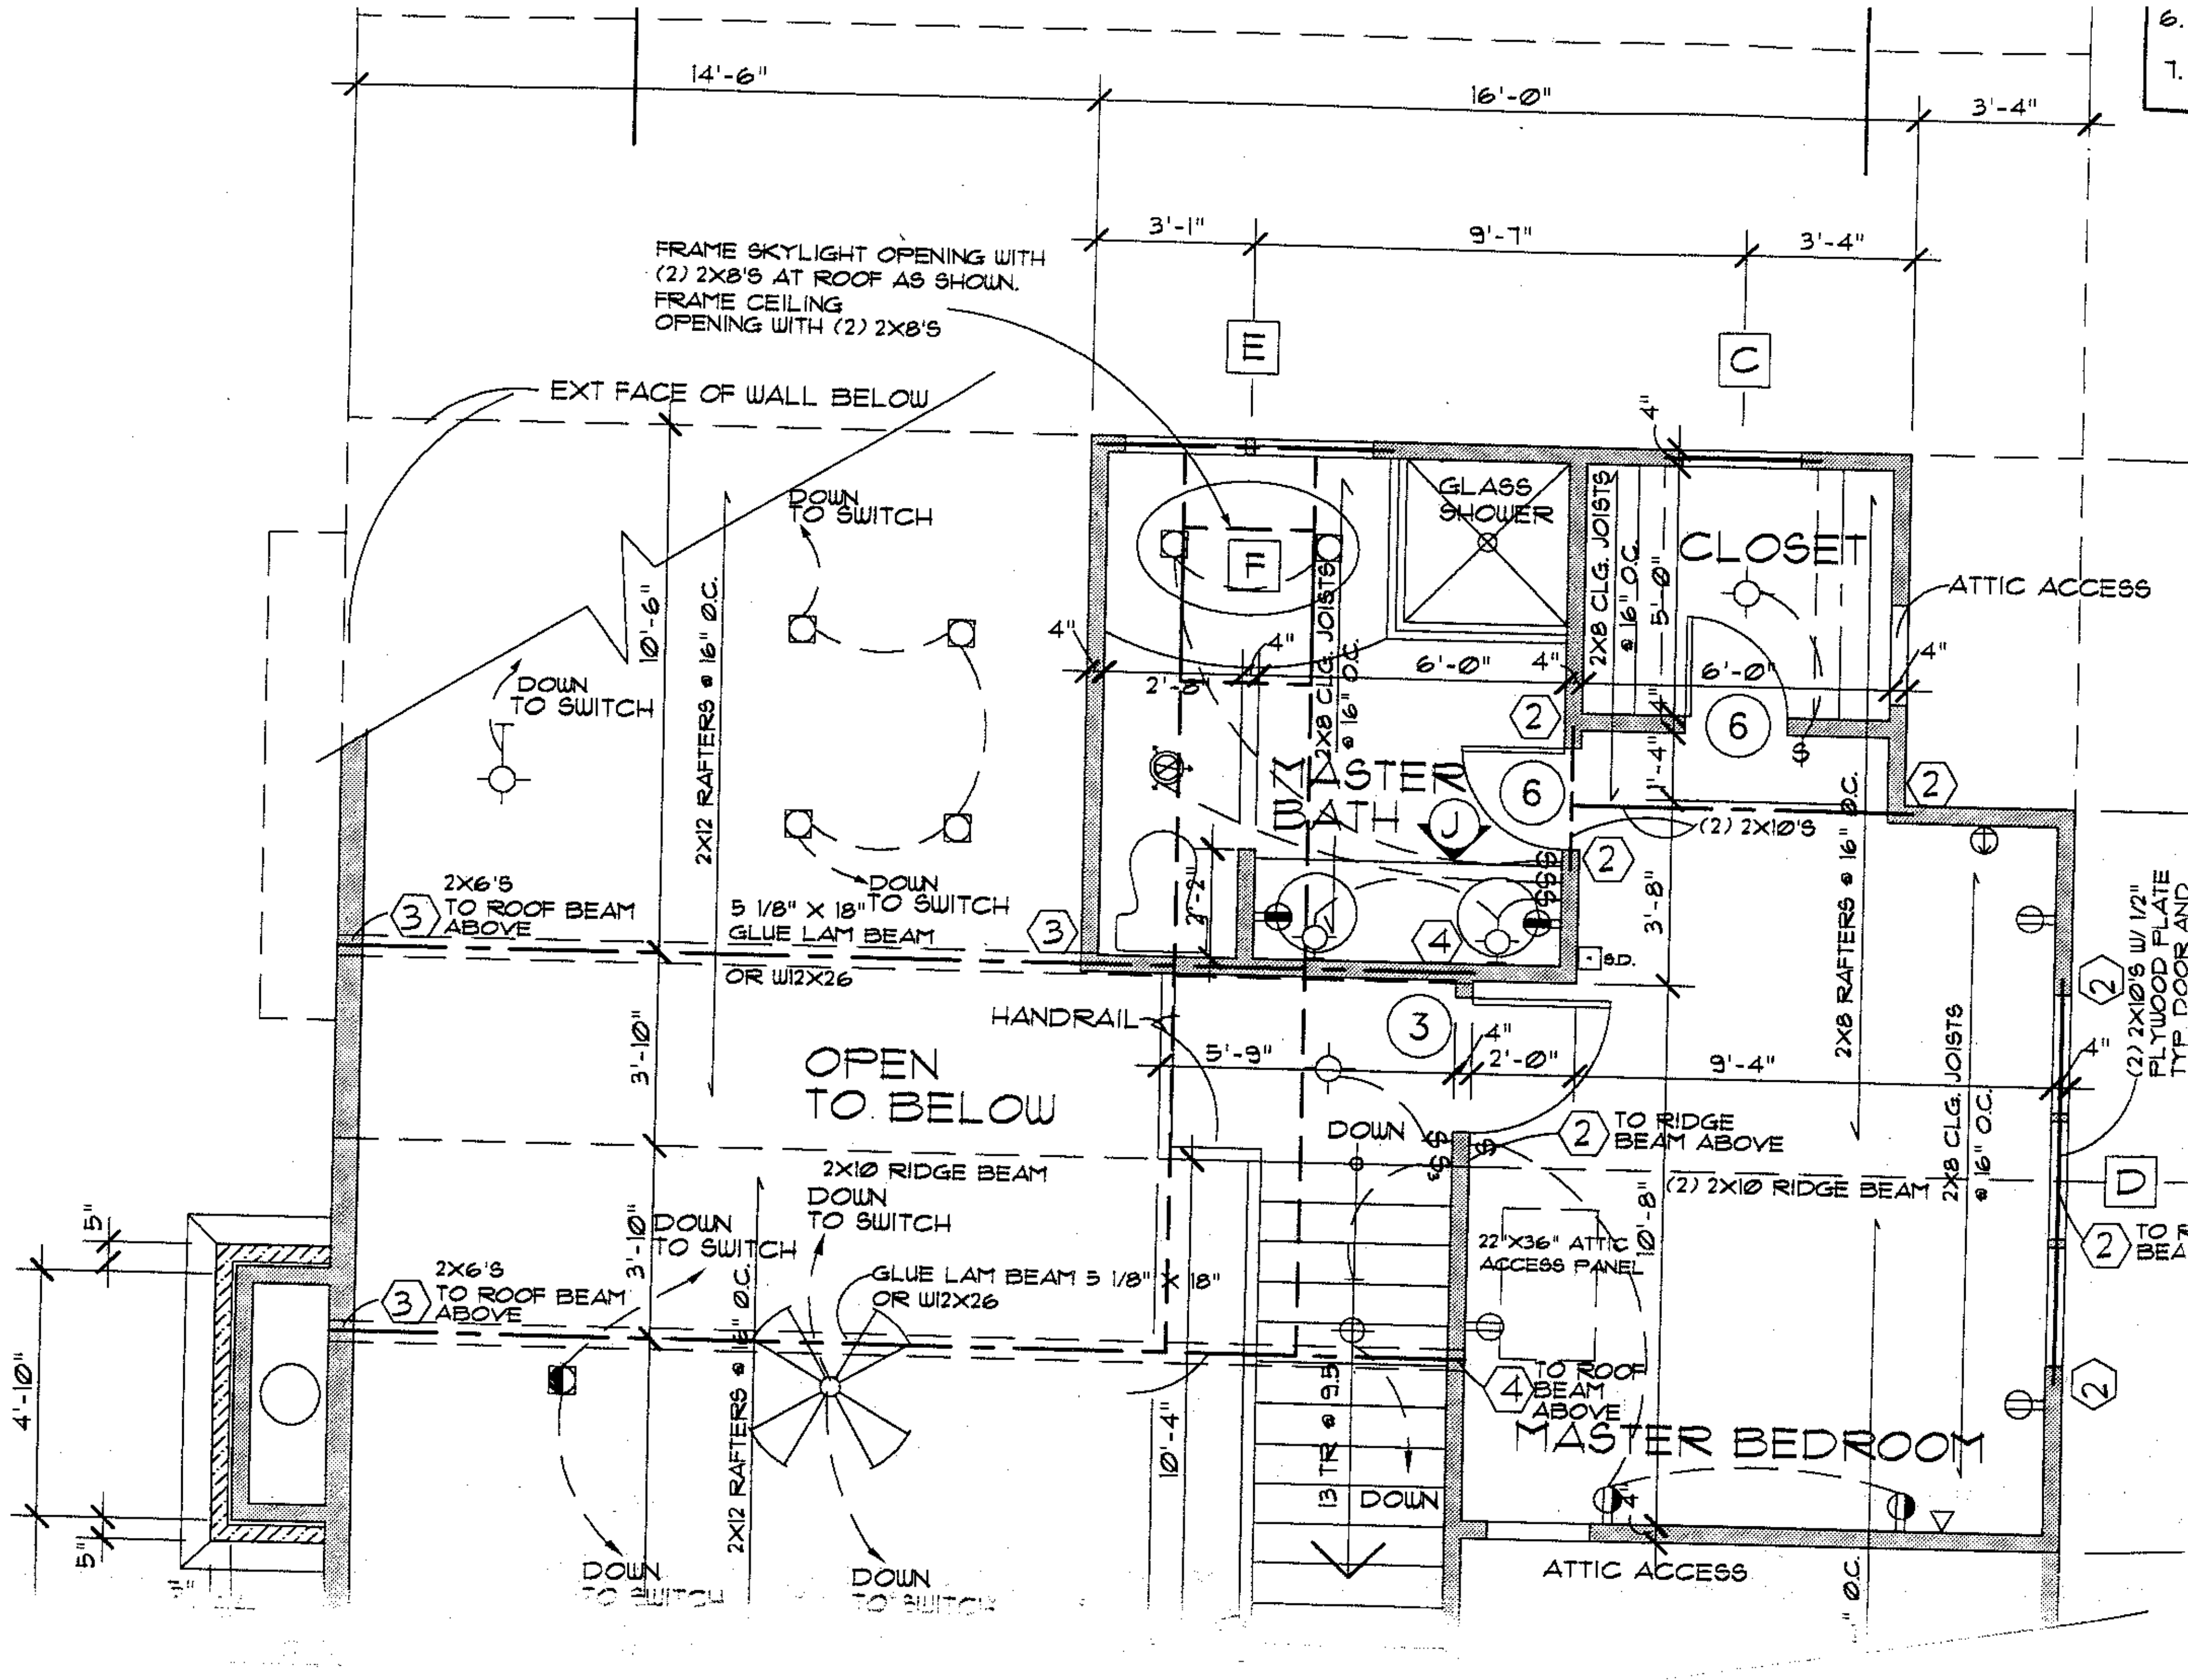
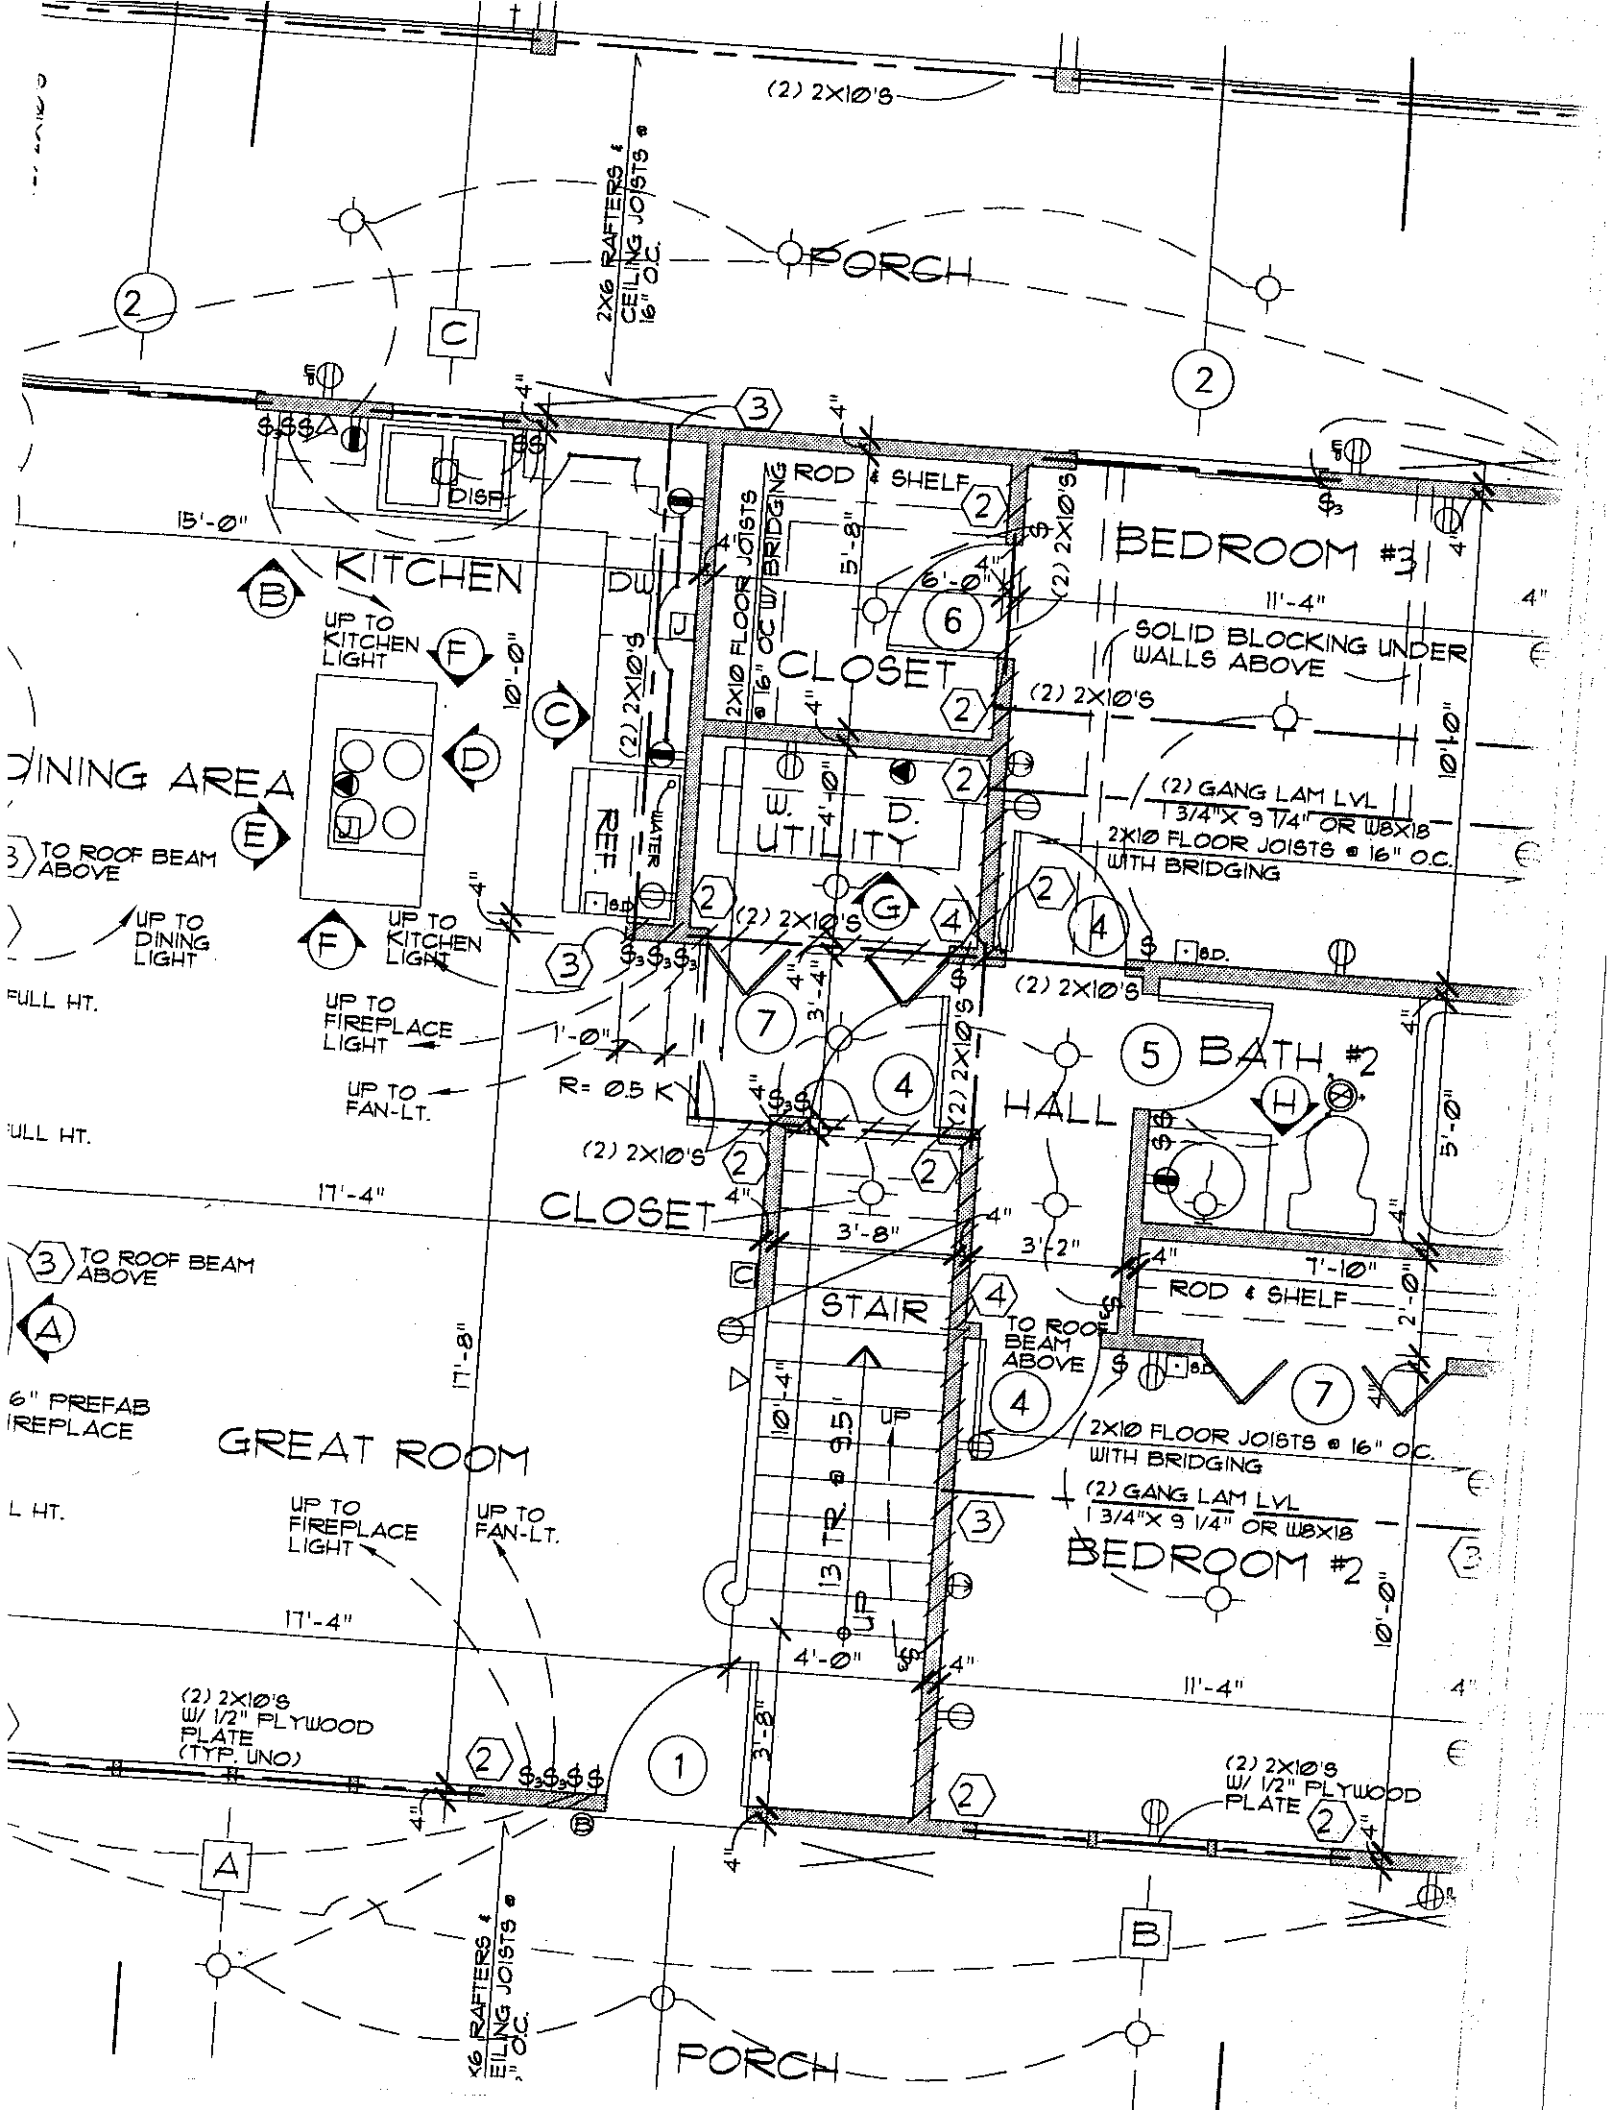


14'-6"
16'-0"
3'-4"
3'-1"
9'-7"
3'-4"
FRAME SKYLIGHT OPENING WITH
(2) 2X8'S AT ROOF AS SHOWN.
FRAME CEILING
OPENING WITH (2) 2X8'S
E
C
EXT FACE OF WALL BELOW
GLASS SHOWER
CLOSET
ATTIC ACCESS
DOWN TO SWITCH
10'-6"
2X12 RAFTERS @ 16" O.C.
F
2X8 CLG. JOISTS @ 16" O.C.
6'-0"
5'-0"
MASTER BATH
(2) 2X10'S
2X6'S TO ROOF BEAM ABOVE
5 1/8" X 18" GLUE LAM BEAM OR W12X26
HANDRAIL
OPEN TO BELOW
3'-10"
5'-9"
2'-0"
9'-4"
3'-8"
2X8 RAFTERS @ 16" O.C.
(2) 2X10'S W/ 1/2" PLYWOOD PLATE TYP DOOR AND
DOWN
TO RIDGE BEAM ABOVE
2X10 RIDGE BEAM
(2) 2X10 RIDGE BEAM
D
GLUE LAM BEAM 5 1/8" X 18" OR W12X26
22"X36" ATTIC ACCESS PANEL
10'-8"
10'-4"
TO ROOF BEAM ABOVE
13 TR @ 9.5
MASTER BEDROOM
4'-10"
5"
S.D.


(2) 2X10'S
2X6 RAFTERS @ CEILING JOISTS @ 16" O.C.
PORCH
DISP.
15'-0"
KITCHEN
DW
UP TO KITCHEN LIGHT
10'-0"
DINING AREA
TO ROOF BEAM ABOVE
UP TO DINING LIGHT
FULL HT.
UP TO KITCHEN LIGHT
UP TO FIREPLACE LIGHT
UP TO FAN-LT.
R= 0.5 K
17'-4"
CLOSET
TO ROOF BEAM ABOVE
6" PREFAB FIREPLACE
17'-8"
GREAT ROOM
L HT.
UP TO FIREPLACE LIGHT
UP TO FAN-LT.
17'-4"
(2) 2X10'S W/ 1/2" PLYWOOD PLATE (TYP. UNO)
2X10 FLOOR JOISTS @ 16" OC W/ BRIDGING
ROD & SHELF
5'-8"
6'-0"
CLOSET
(2) 2X10'S
REF.
4'-0"
W. D.
UTILITY
(2) 2X10'S
3'-4"
1'-0"
HALL
(2) 2X10'S
4"
3'-8"
STAIR
10'-4"
UP
13 T @ 9.5"
4'-0"
3'-8"
BEDROOM #3
11'-4"
SOLID BLOCKING UNDER WALLS ABOVE
(2) 2X10'S
10'-0"
(2) GANG LAM LVL 1 3/4"X 9 1/4" OR W8X18
2X10 FLOOR JOISTS @ 16" O.C. WITH BRIDGING
(2) 2X10'S
B.D.
(2) 2X10'S
BATH #2
5'-0"
3'-2"
T'-10"
ROD & SHELF
2'-0"
TO ROOF BEAM ABOVE
B.D.
2X10 FLOOR JOISTS @ 16" O.C. WITH BRIDGING
(2) GANG LAM LVL 1 3/4"X 9 1/4" OR W8X18
BEDROOM #2
10'-0"
11'-4"
(2) 2X10'S W/ 1/2" PLYWOOD PLATE
2X6 RAFTERS @ CEILING JOISTS @ 16" O.C.
PORCH