(~~1200~~) 1100

IREDELL COUNTY HEALTH DEPARTMENT

STATESVILLE 704-878-5305 MOORESVILLE 704-664-5281

IMPROVEMENT PERMIT / CERTIFICATE OF COMPLETION / OPERATION PERMIT / EXISTING SYSTEM INSPECTION

PROPERTY DESCRIPTION NO. 3246 DATE 8/30/95 TAX MAP NO. 1MA28 4667-19-8702 Watershed: ☒ Yes ☐ No

OWNER OR CONTRACTOR Carl Tompkins PHONE: Business ______ Home ______

ADDRESS 133 Rinehart Road Mooresville, NC. 28115

LOCATION 150 E TL Wightman Cir to first drive on (L)

SUBDIVISION Ervin BLOCK / SECTION ______ LOT 1 LOT AREA ~1/4 Ac SITE CLASS. PS DESIGN FLOW ~~560~~ 600 L.T.A.R. .3

Septic Tank: ~~1250~~ Gallons; STB 17 Date 3/13/96

Pump Tank: ~~1250~~ Gallons; PT 238 Date 7/19/96

Pump Make: Goulds Model WE0712B Serial No. 3885

Nitrification Field: No Fields X Square Feet 1666 Linear Feet 555

No Lines 5 Trench Width 36" Max Trench Bottom Depth 32" Gravel Depth 12"

☒ New System ☐ Repair System Type: I, II, (III), IV, V, VI

System Description: Pres. Manifold - conventional

Repair System Description: Same

Maintenance Agreement Required: ☐ Yes ☐ No

☒ House/Mod. Home ☐ Mobile Home ☒ Business ~~Aws~~ ☐ Other ______


No. Bedrooms ______ No. Bathrooms ______ No. Employees 20

☒ Slab ☐ Crawl Space ☐ Basement w/plumbing ☐ Basement wo/plumbing

Water Supply: ☒ Individual ☐ Community ☐ Public

Comments: 1500 Gallon tanks were installed. 7/13/96 CBR

Comments: X - 2 lines short with level - 9/11/96
Tank location changed to beside bldg. - Aws
All Lines and tanks checked 9/13/96 - CBF

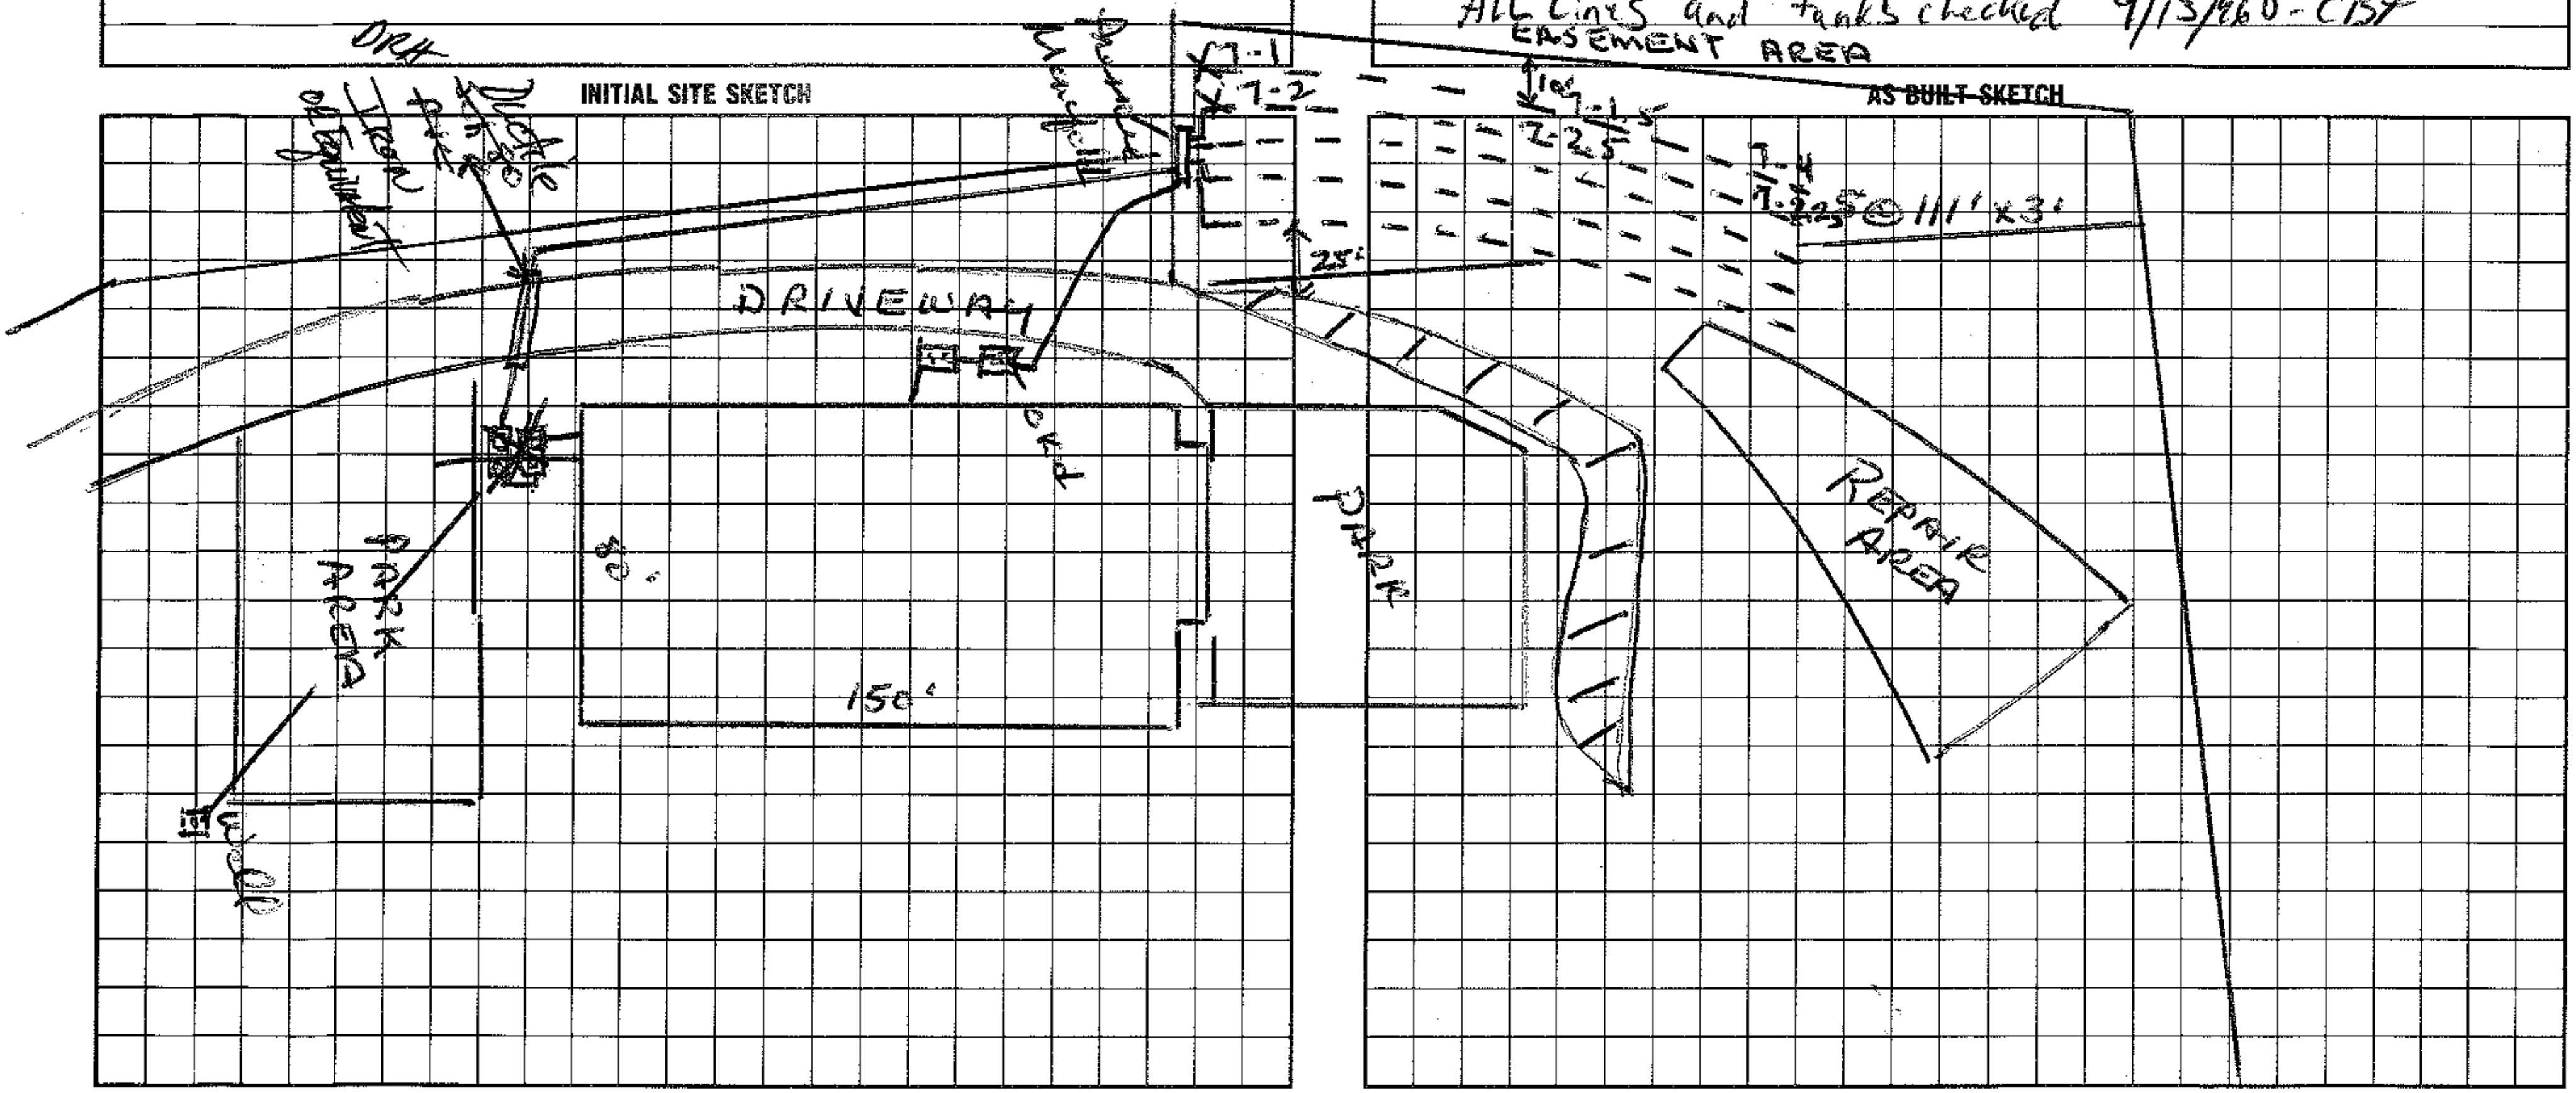

I understand that this permit can be suspended or revoked if any false information is supplied toward securing the permit/any unauthorized changes are made to the site/any unauthorized changes are made in the installation of the system.

Signed: X Howard E. Ervin

Installed by: Sammy Reavis

Improvement Permit by: Wesley Sparks RS date 8/30/95

Certificate of Completion by: ______ date ______

Existing System Inspection by: ______ date ______

Operation Permit by: Wesley Sparks R.S. date 12/3/96

HEALTH DEPT. COPY: WHITE INSPECTION COPY (FINAL): GREEN OWNER COPY (FINAL): YELLOW INSPECTION COPY (INITIAL): PINK OWNER COPY (INITIAL): GOLD