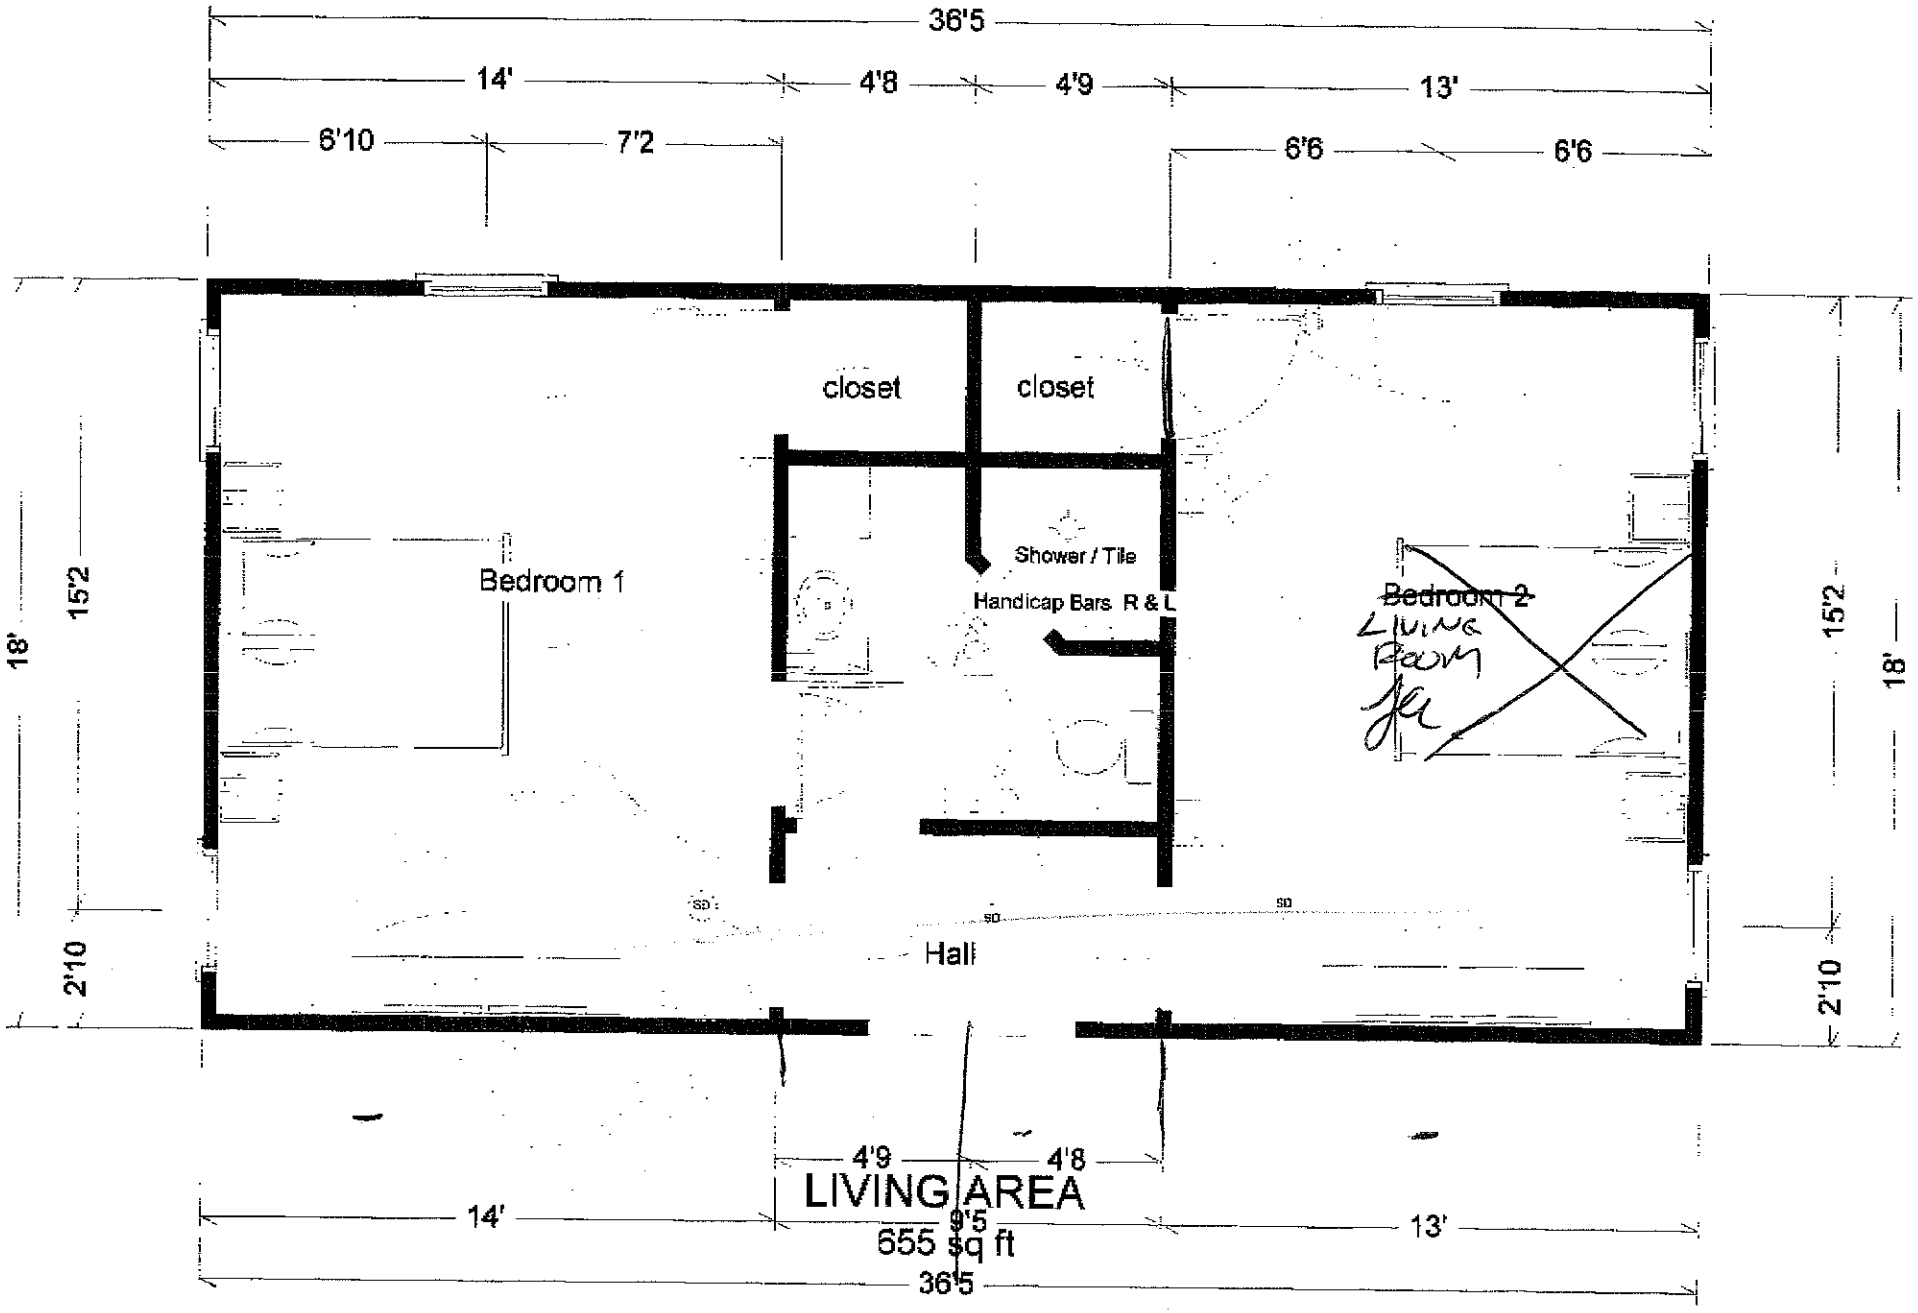


Dea O'Donnell Addition MAIN HOUSE