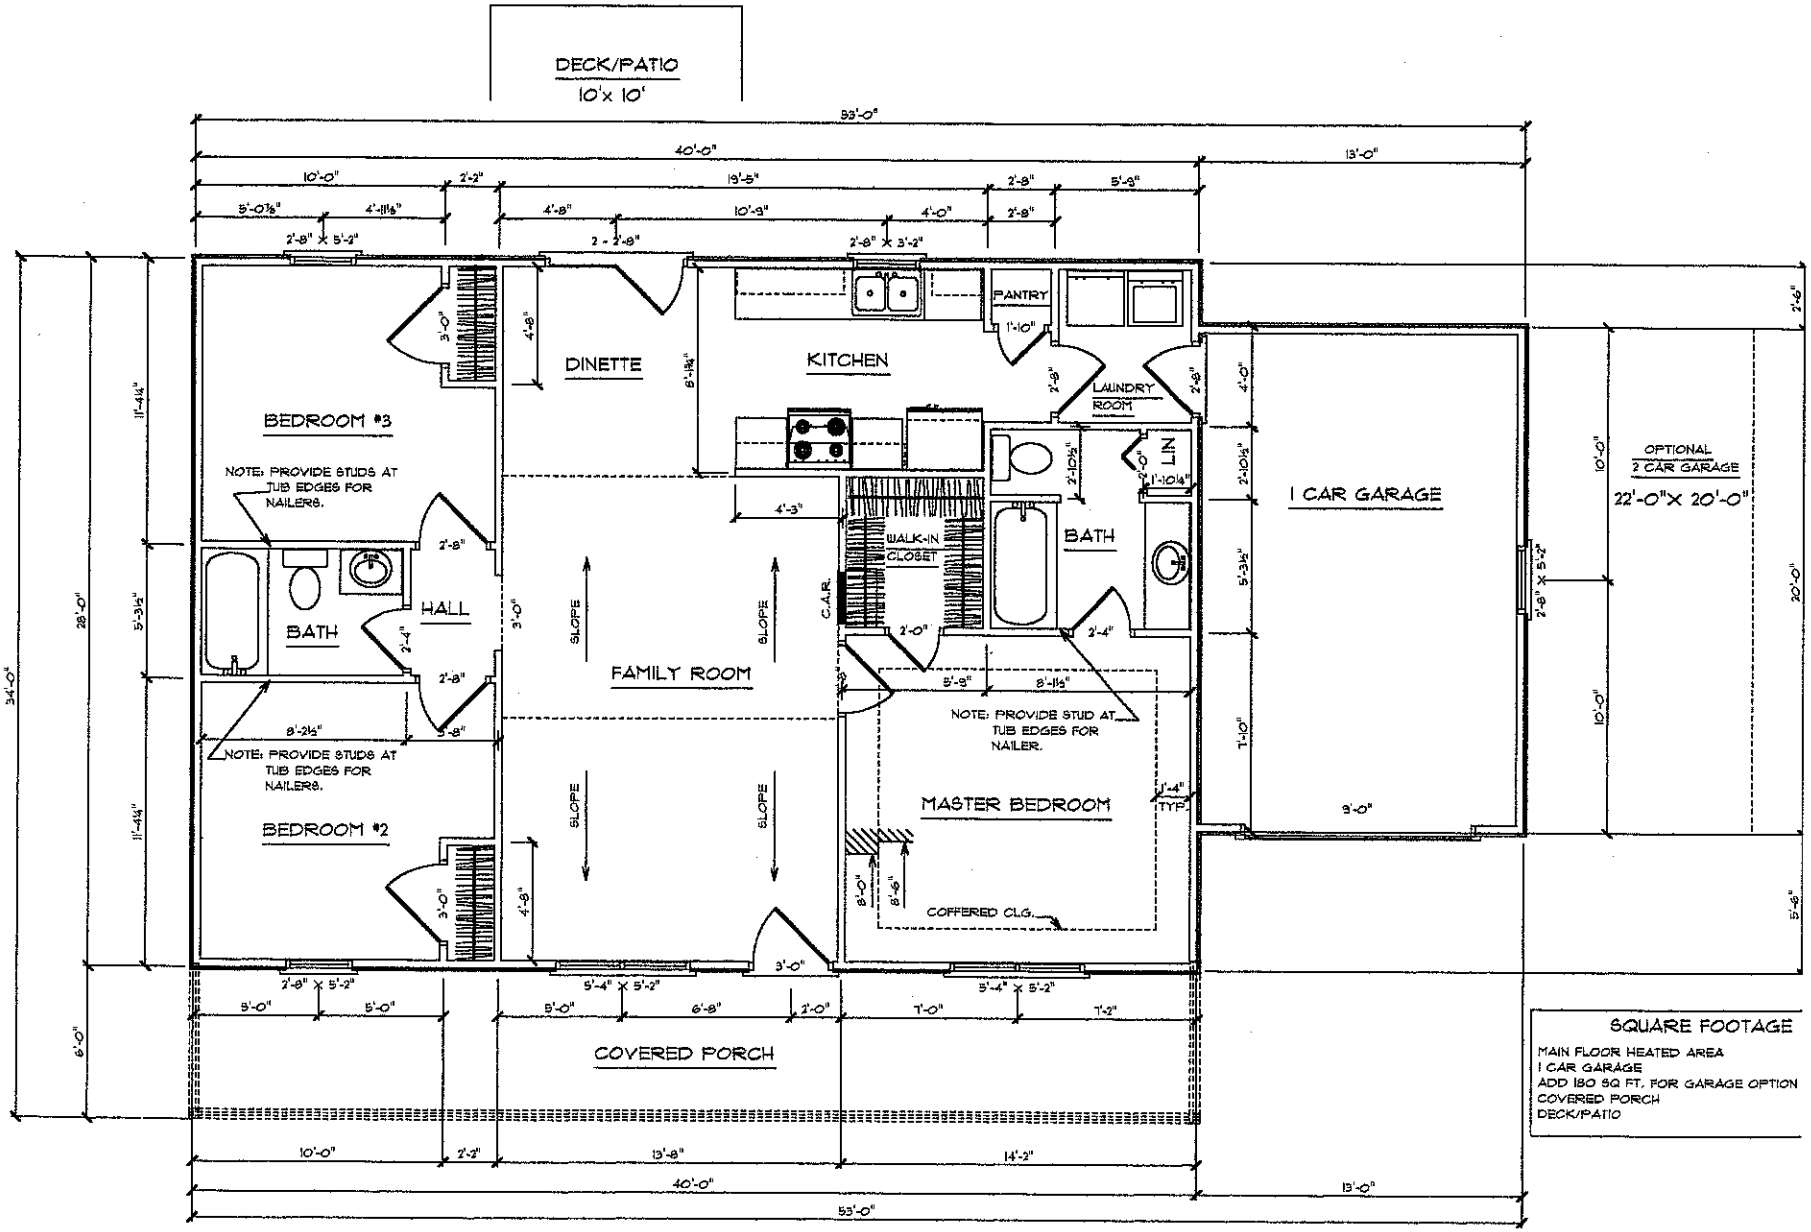


MAIN FLOOR PLAN

B Rock Glen

Lot #33