
Brook Glen Lot #8

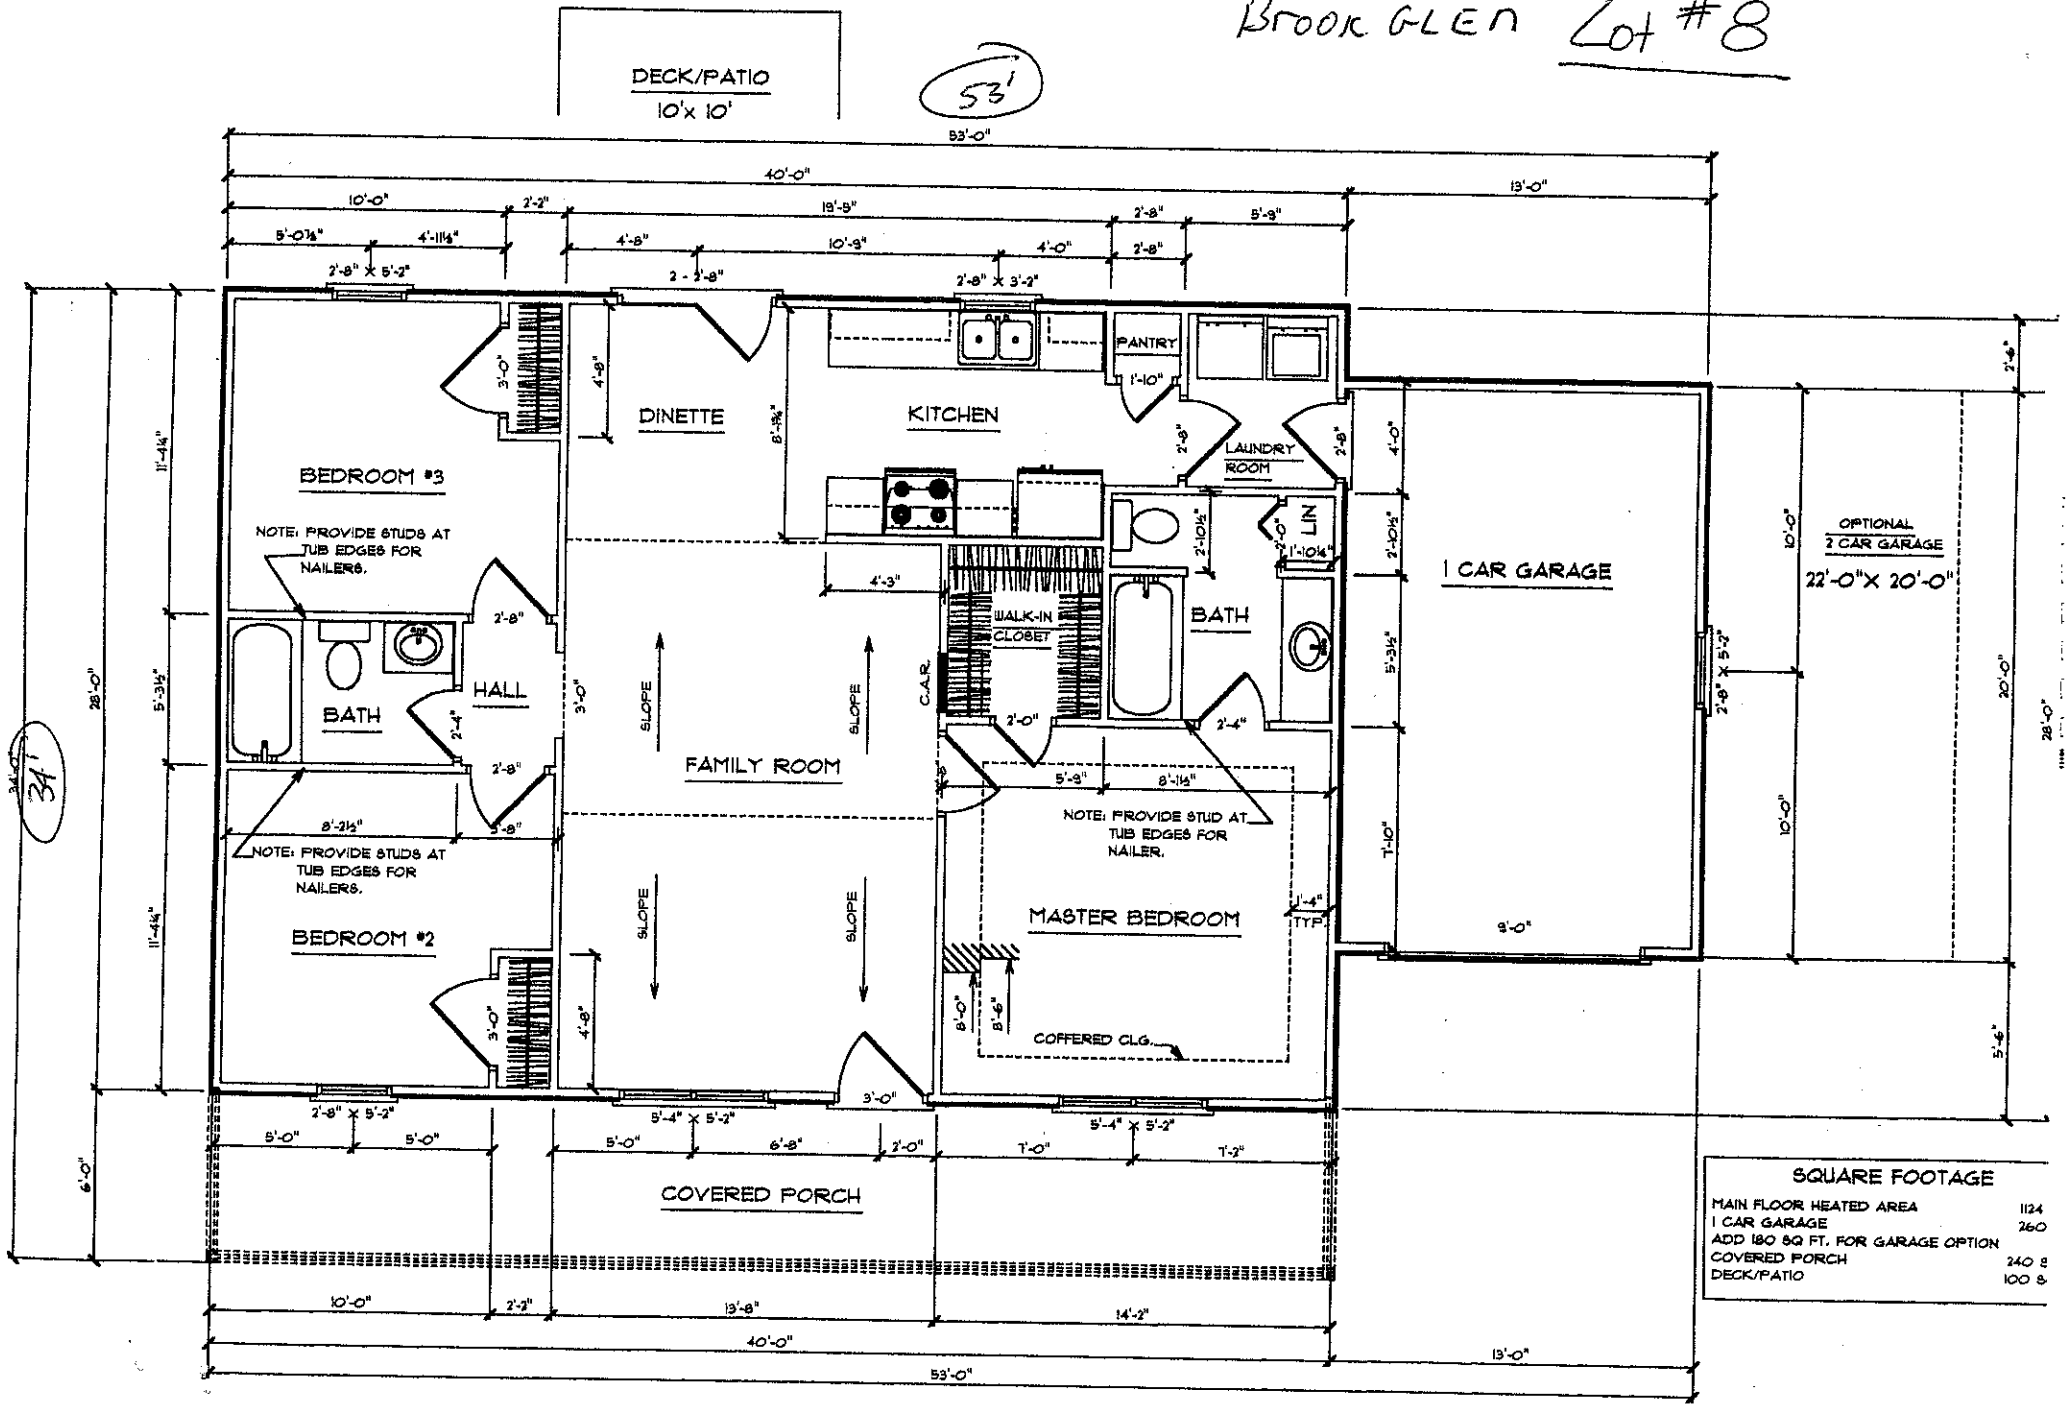

SQUARE FOOTAGE

MAIN FLOOR HEATED AREA	1124
1 CAR GARAGE	260
ADD 180 SQ FT. FOR GARAGE OPTION	
COVERED PORCH	240 S
DECK/PATIO	100 S

MAIN FLOOR PLAN