
DAS DON ALLEN & ASSOCIATES, P.A.
ENGINEERING * SURVEYING * PLANNING
Rt 7 BOX 293 * MOORESVILLE, N.C. 28115 * (704) 664-7029

I, certify that this map was drawn under my supervision from an actual survey made under my supervision recorded in deed book_____, page_____, and/or plat book_____, page_____, that the ratio of precision is 1':10,000, that this map was prepared in accordance with the General Statutes of North Carolina Chapter 89C.
my hand and seal on the 11th., day of APRIL, A.D. 19 94.

_____

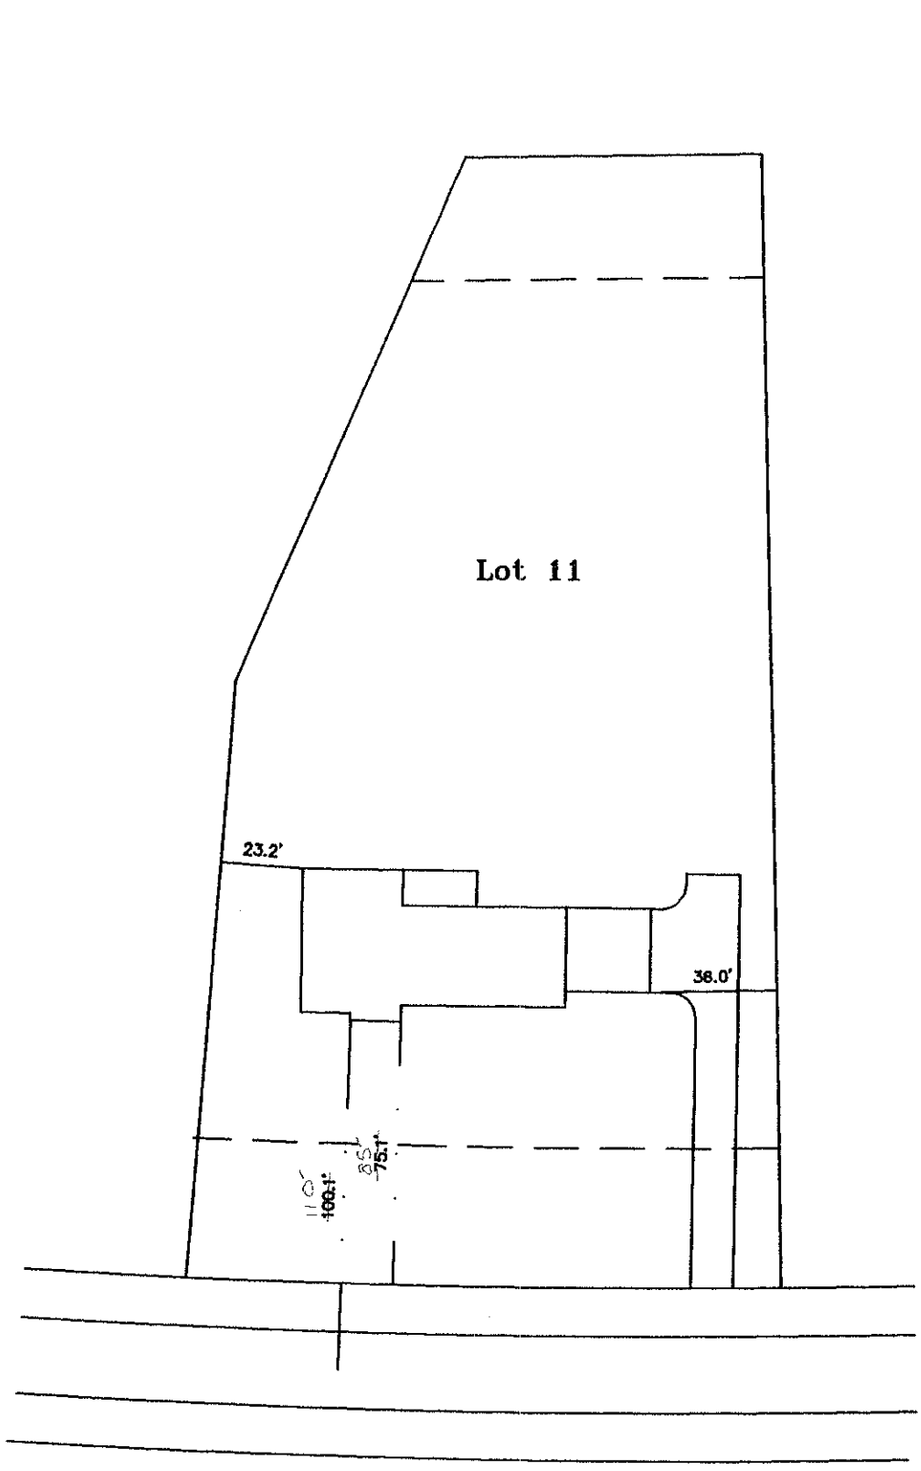

PLOT PLAN SURVEY

OF

LOT 11 "HIGHLAND CROSSING" SHEET 2 OF 2

SCALE 1" = 50'

CODDLE CREEK TWSP., IREDELL CO., N.C.

ACQUIRED BY: BRIGHT STAR DEVELOPMENT

FILE: F:358-403

TAX MAP NO: