
Lot #39

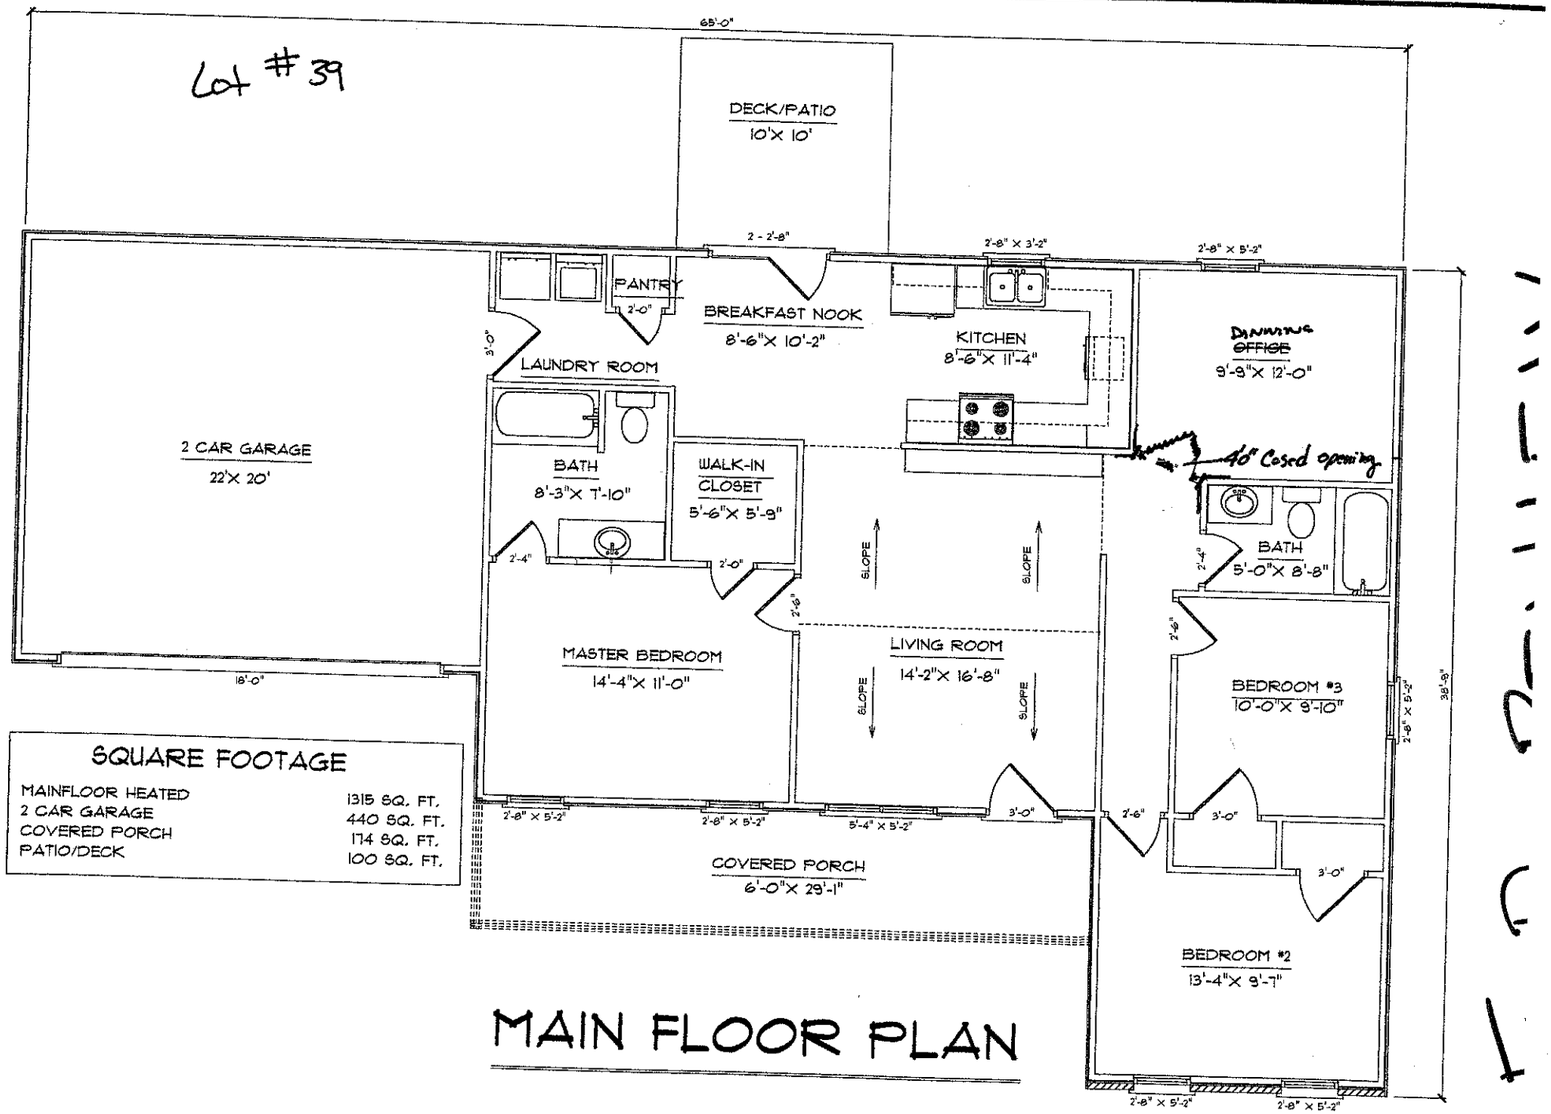

SQUARE FOOTAGE

MAINFLOOR HEATED	1315 SQ. FT.
2 CAR GARAGE	440 SQ. FT.
COVERED PORCH	174 SQ. FT.
PATIO/DECK	100 SQ. FT.

MAIN FLOOR PLAN