
Lot # 34

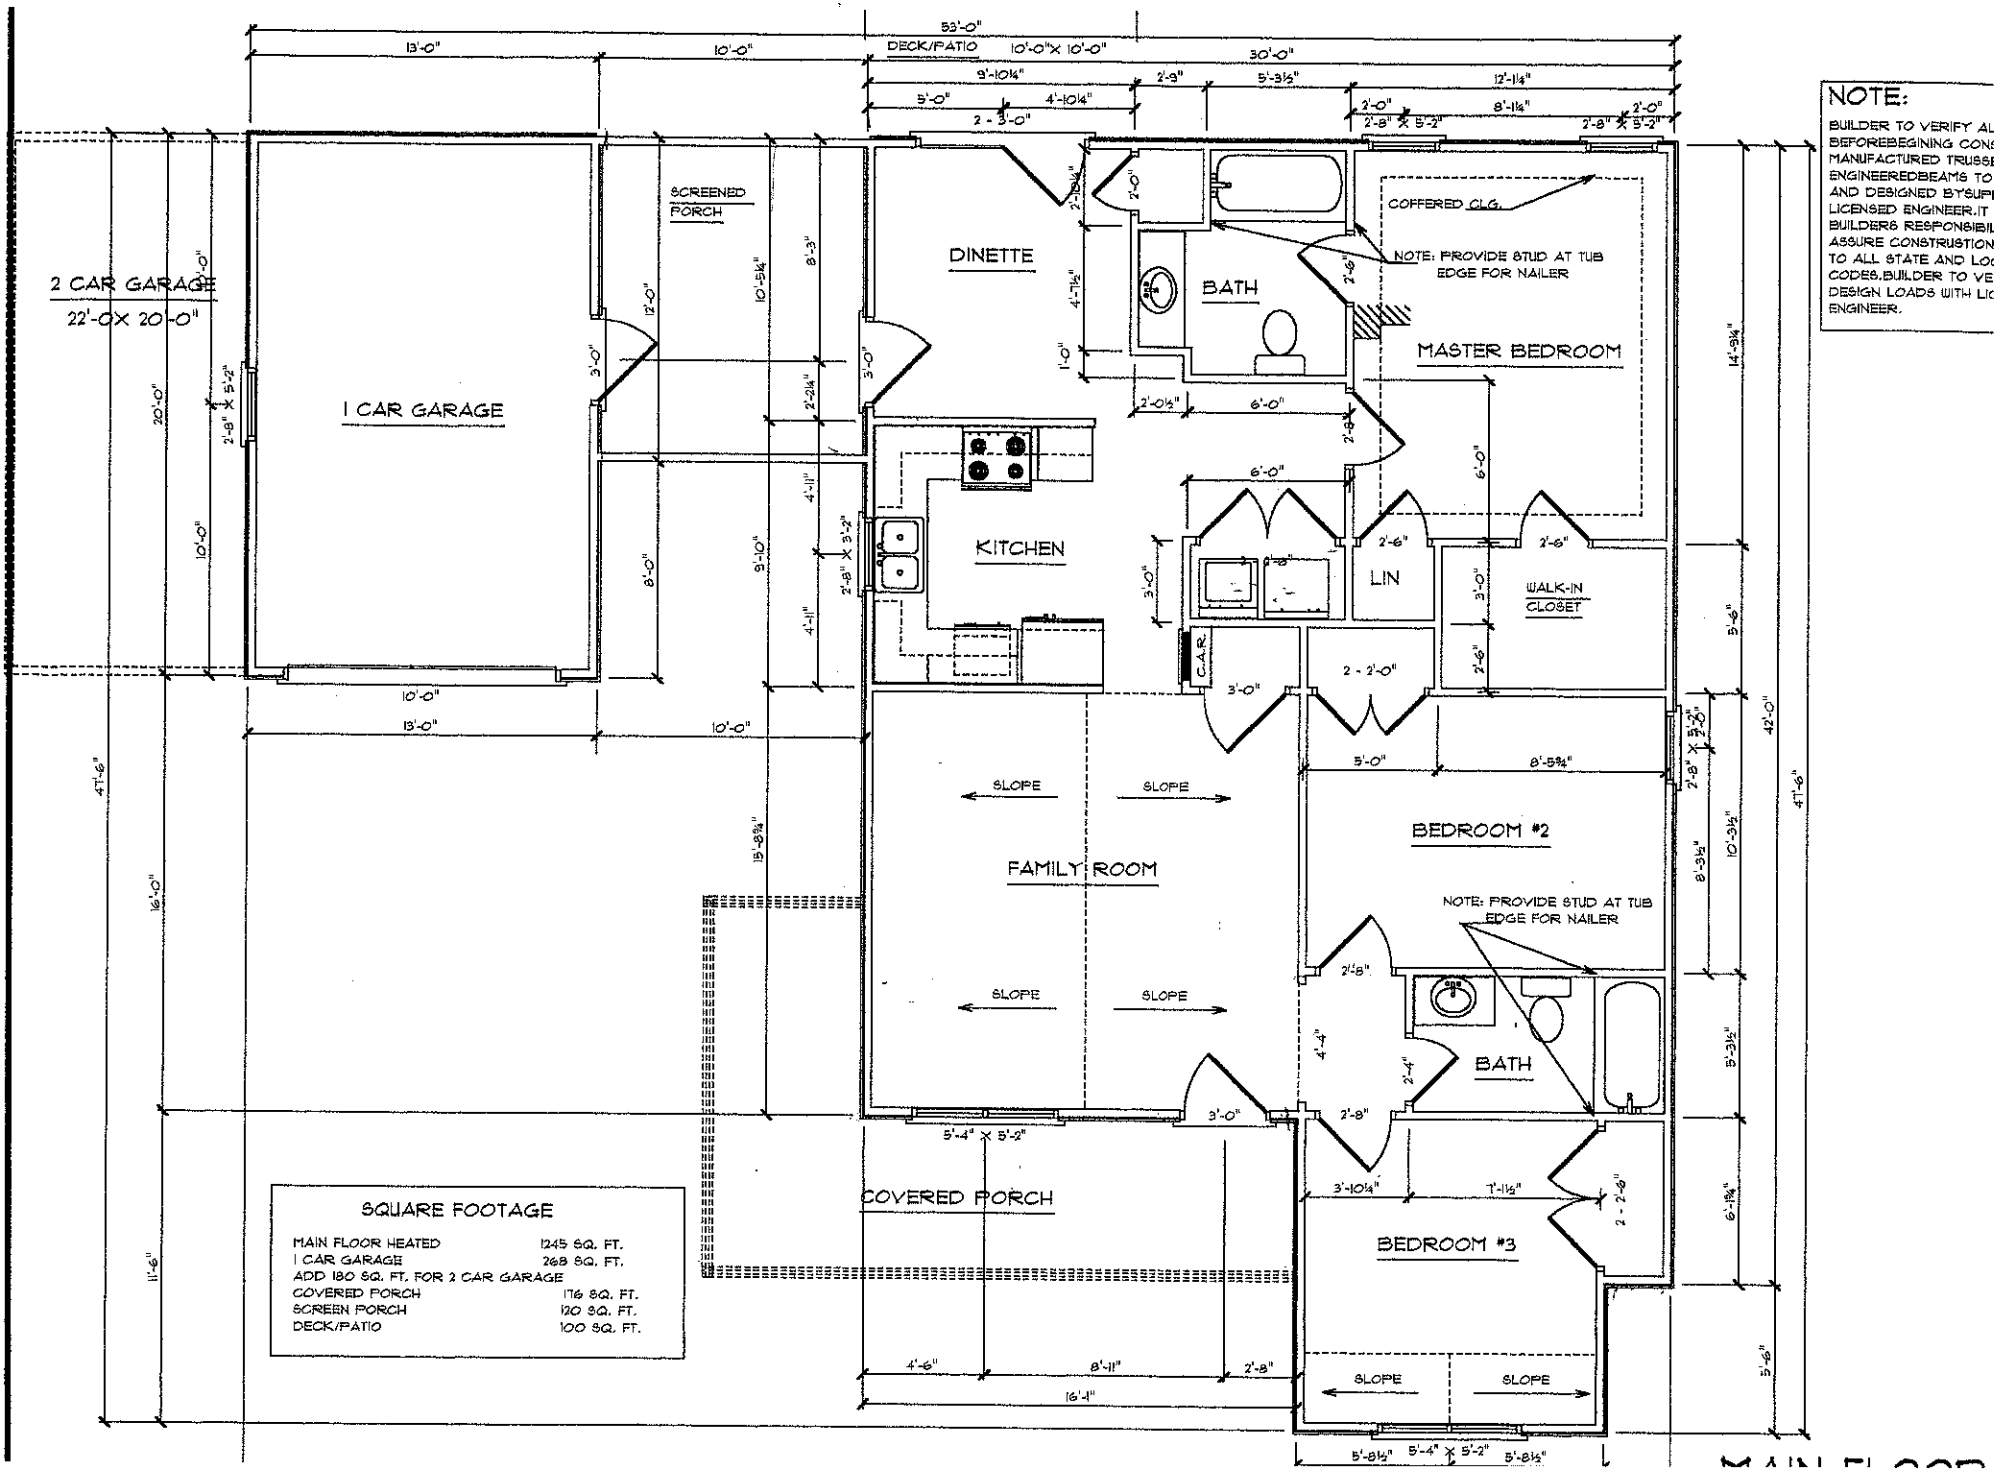

SQUARE FOOTAGE

MAIN FLOOR HEATED	1245 SQ. FT.
1 CAR GARAGE	268 SQ. FT.
ADD 180 SQ. FT. FOR 2 CAR GARAGE	
COVERED PORCH	176 SQ. FT.
SCREEN PORCH	120 SQ. FT.
DECK/PATIO	100 SQ. FT.

NOTE:

BUILDER TO VERIFY AL
BEFOREBEGINING CON
MANUFACTURED TRUSS
ENGINEEREDBEAMS TO
AND DESIGNED BYSUPI
LICENSED ENGINEER.IT
BUILDERS RESPONSIBIL
ASSURE CONSTRUSTION
TO ALL STATE AND LO
CODES.BUILDER TO VE
DESIGN LOADS WITH LI
ENGINEER.

MAIN FLOOR