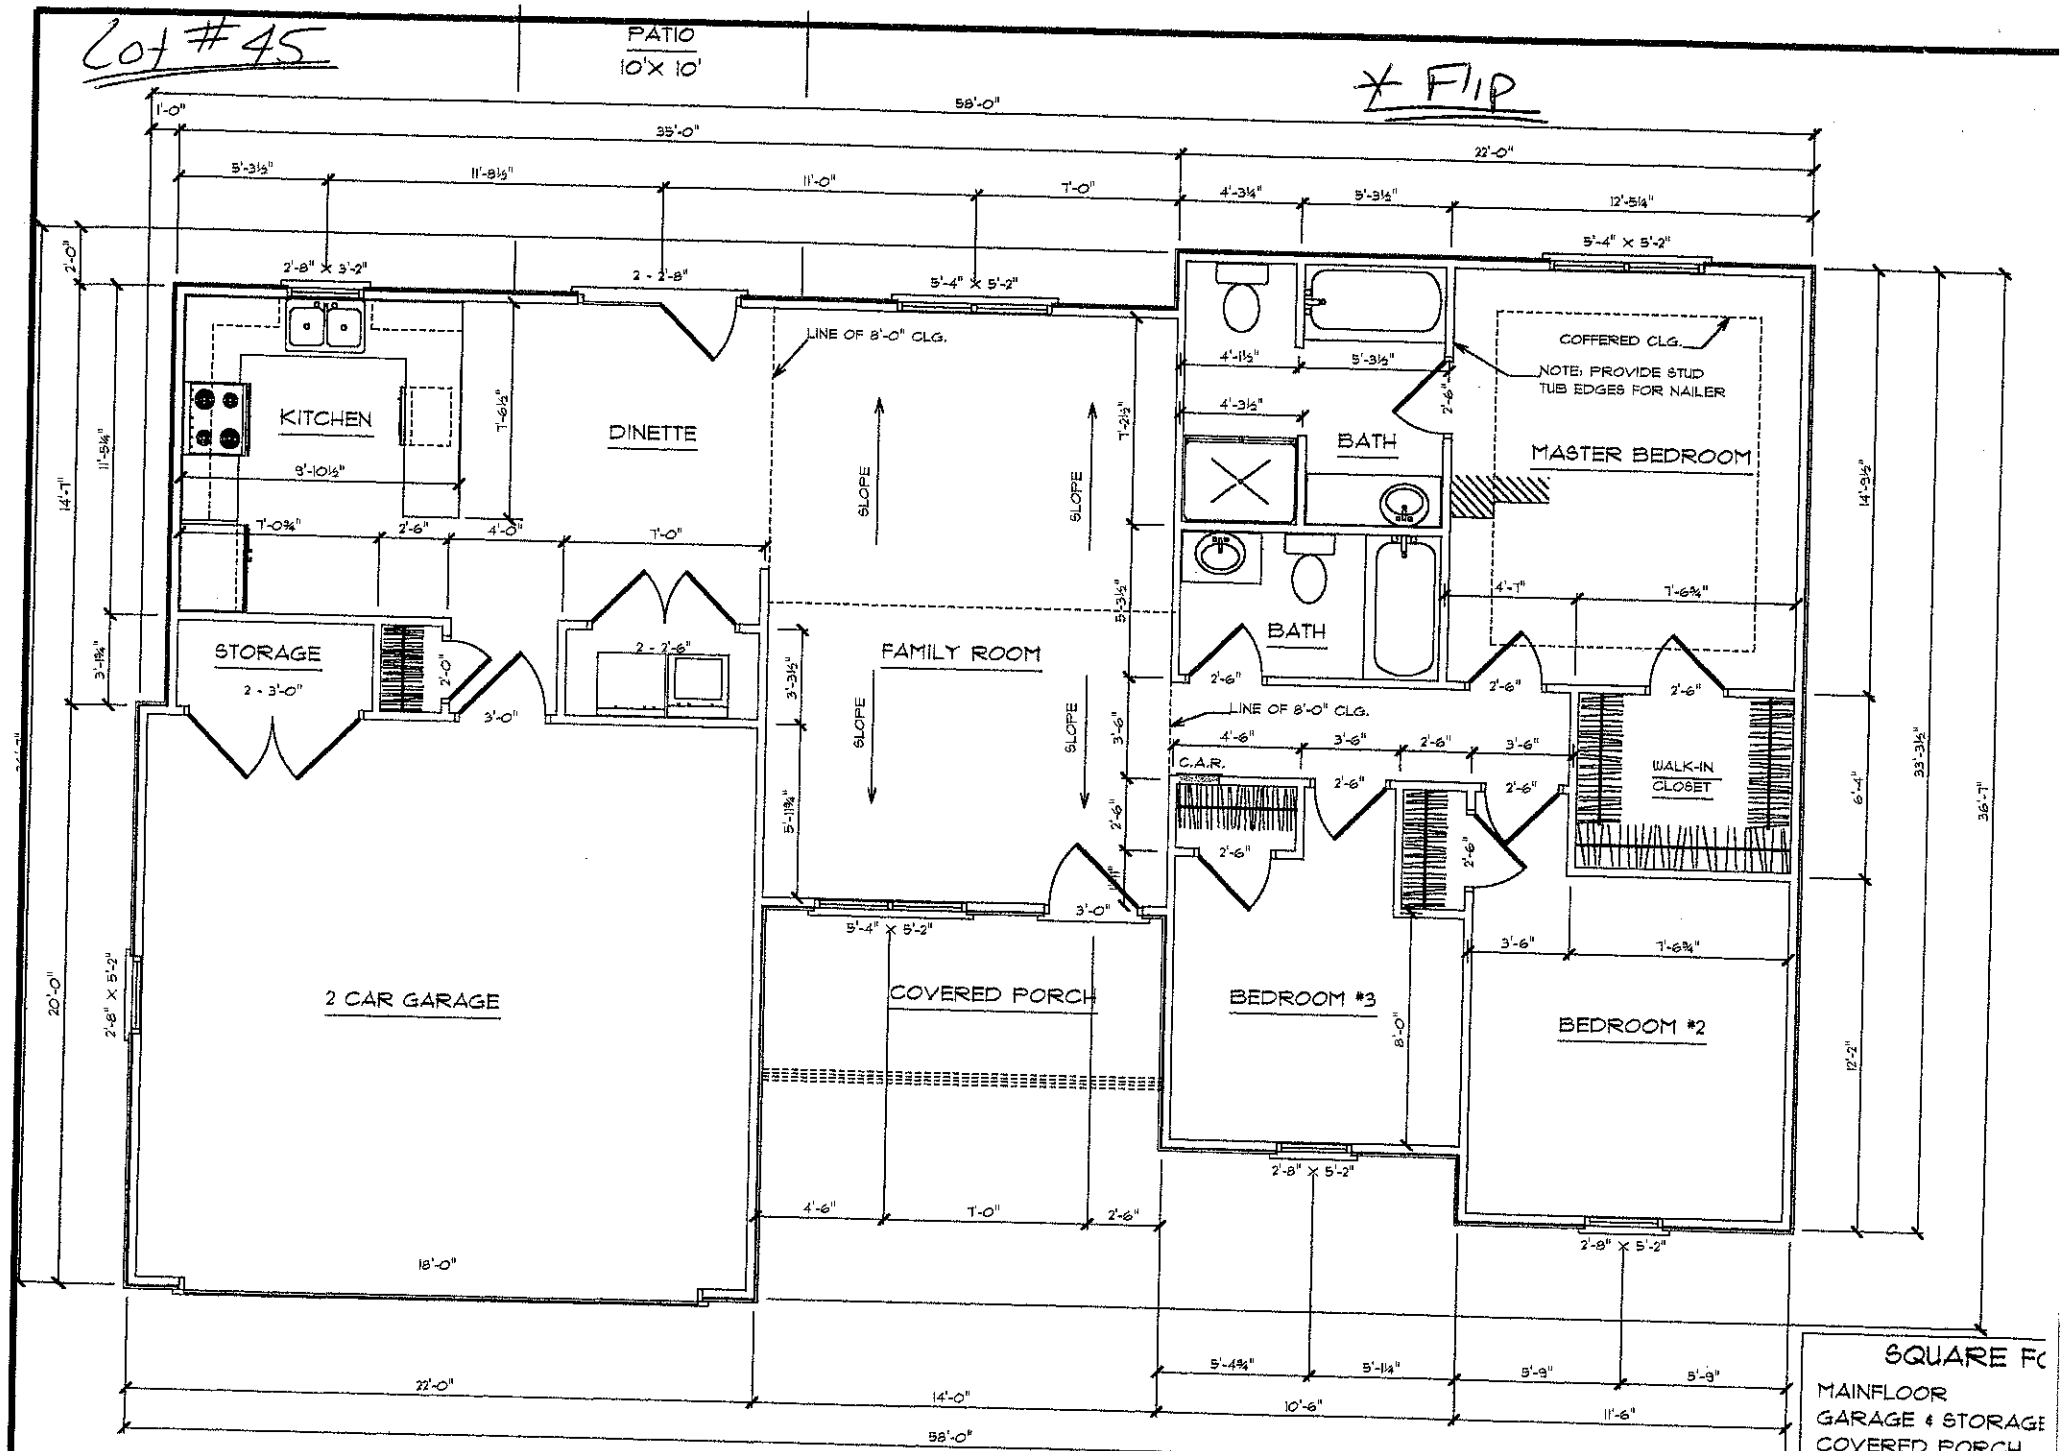


MAIN FLOOR PLAN

SQUARE FO
MAINFLOOR
GARAGE & STORAGE
COVERED PORCH
DECK/PATIO