
Lot # 11

* Flip House

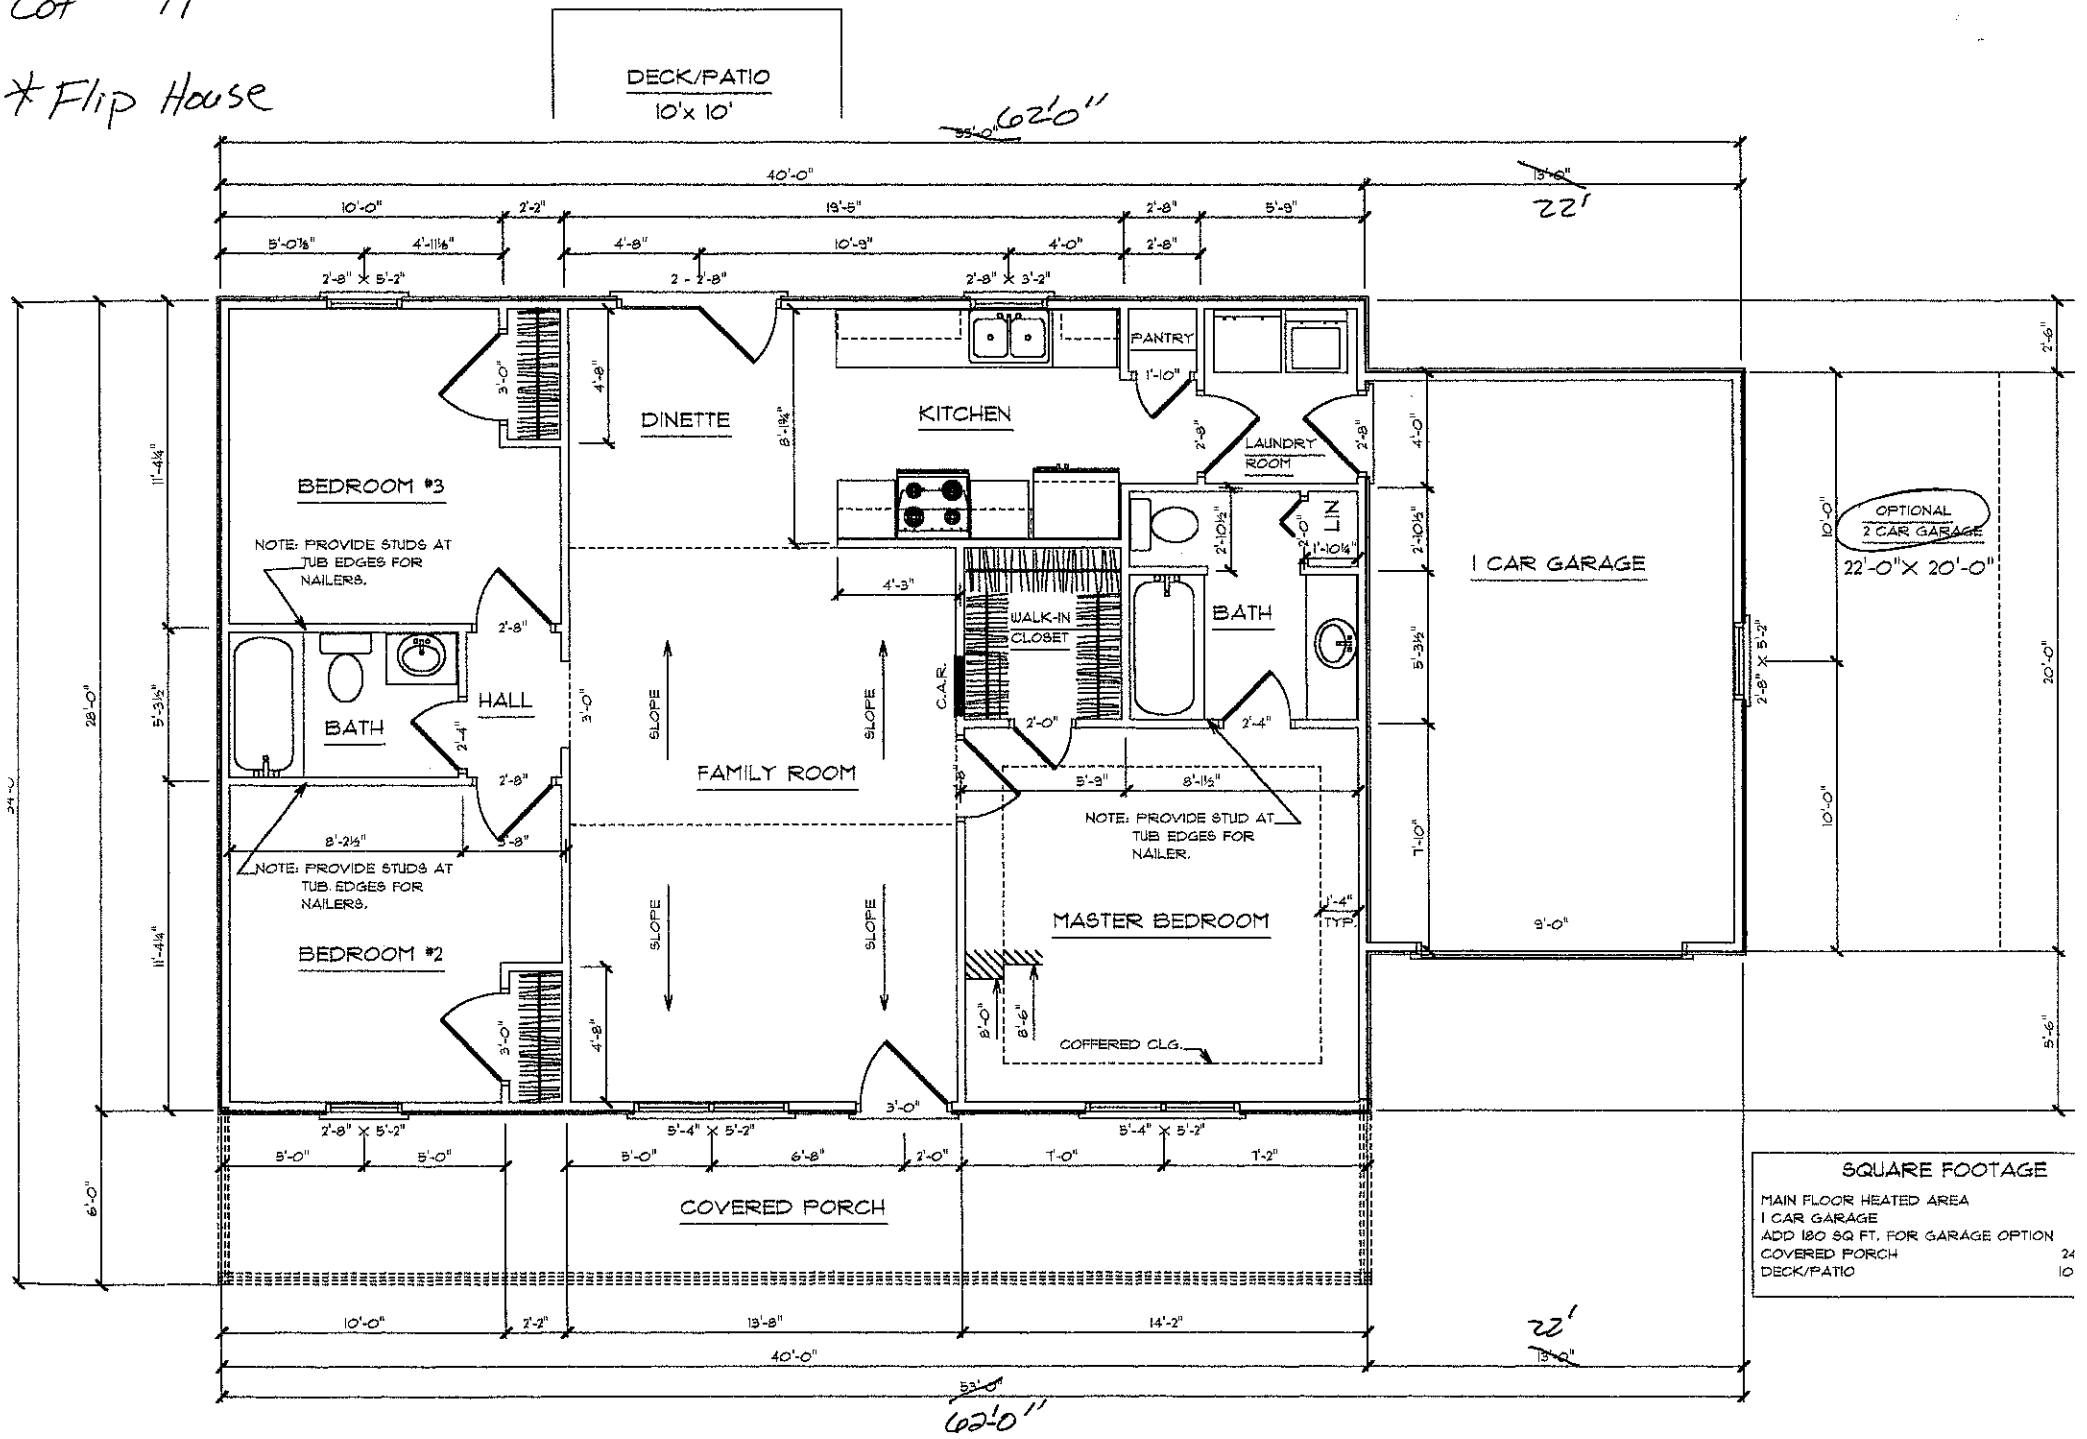


| SQUARE FOOTAGE | |
|---|---|
| MAIN FLOOR HEATED AREA | |
| 1 CAR GARAGE | |
| ADD 180 SQ FT. FOR GARAGE OPTION | |
| COVERED PORCH | 24 |
| DECK/PATIO | 10 |

# MAIN FLOOR PLAN