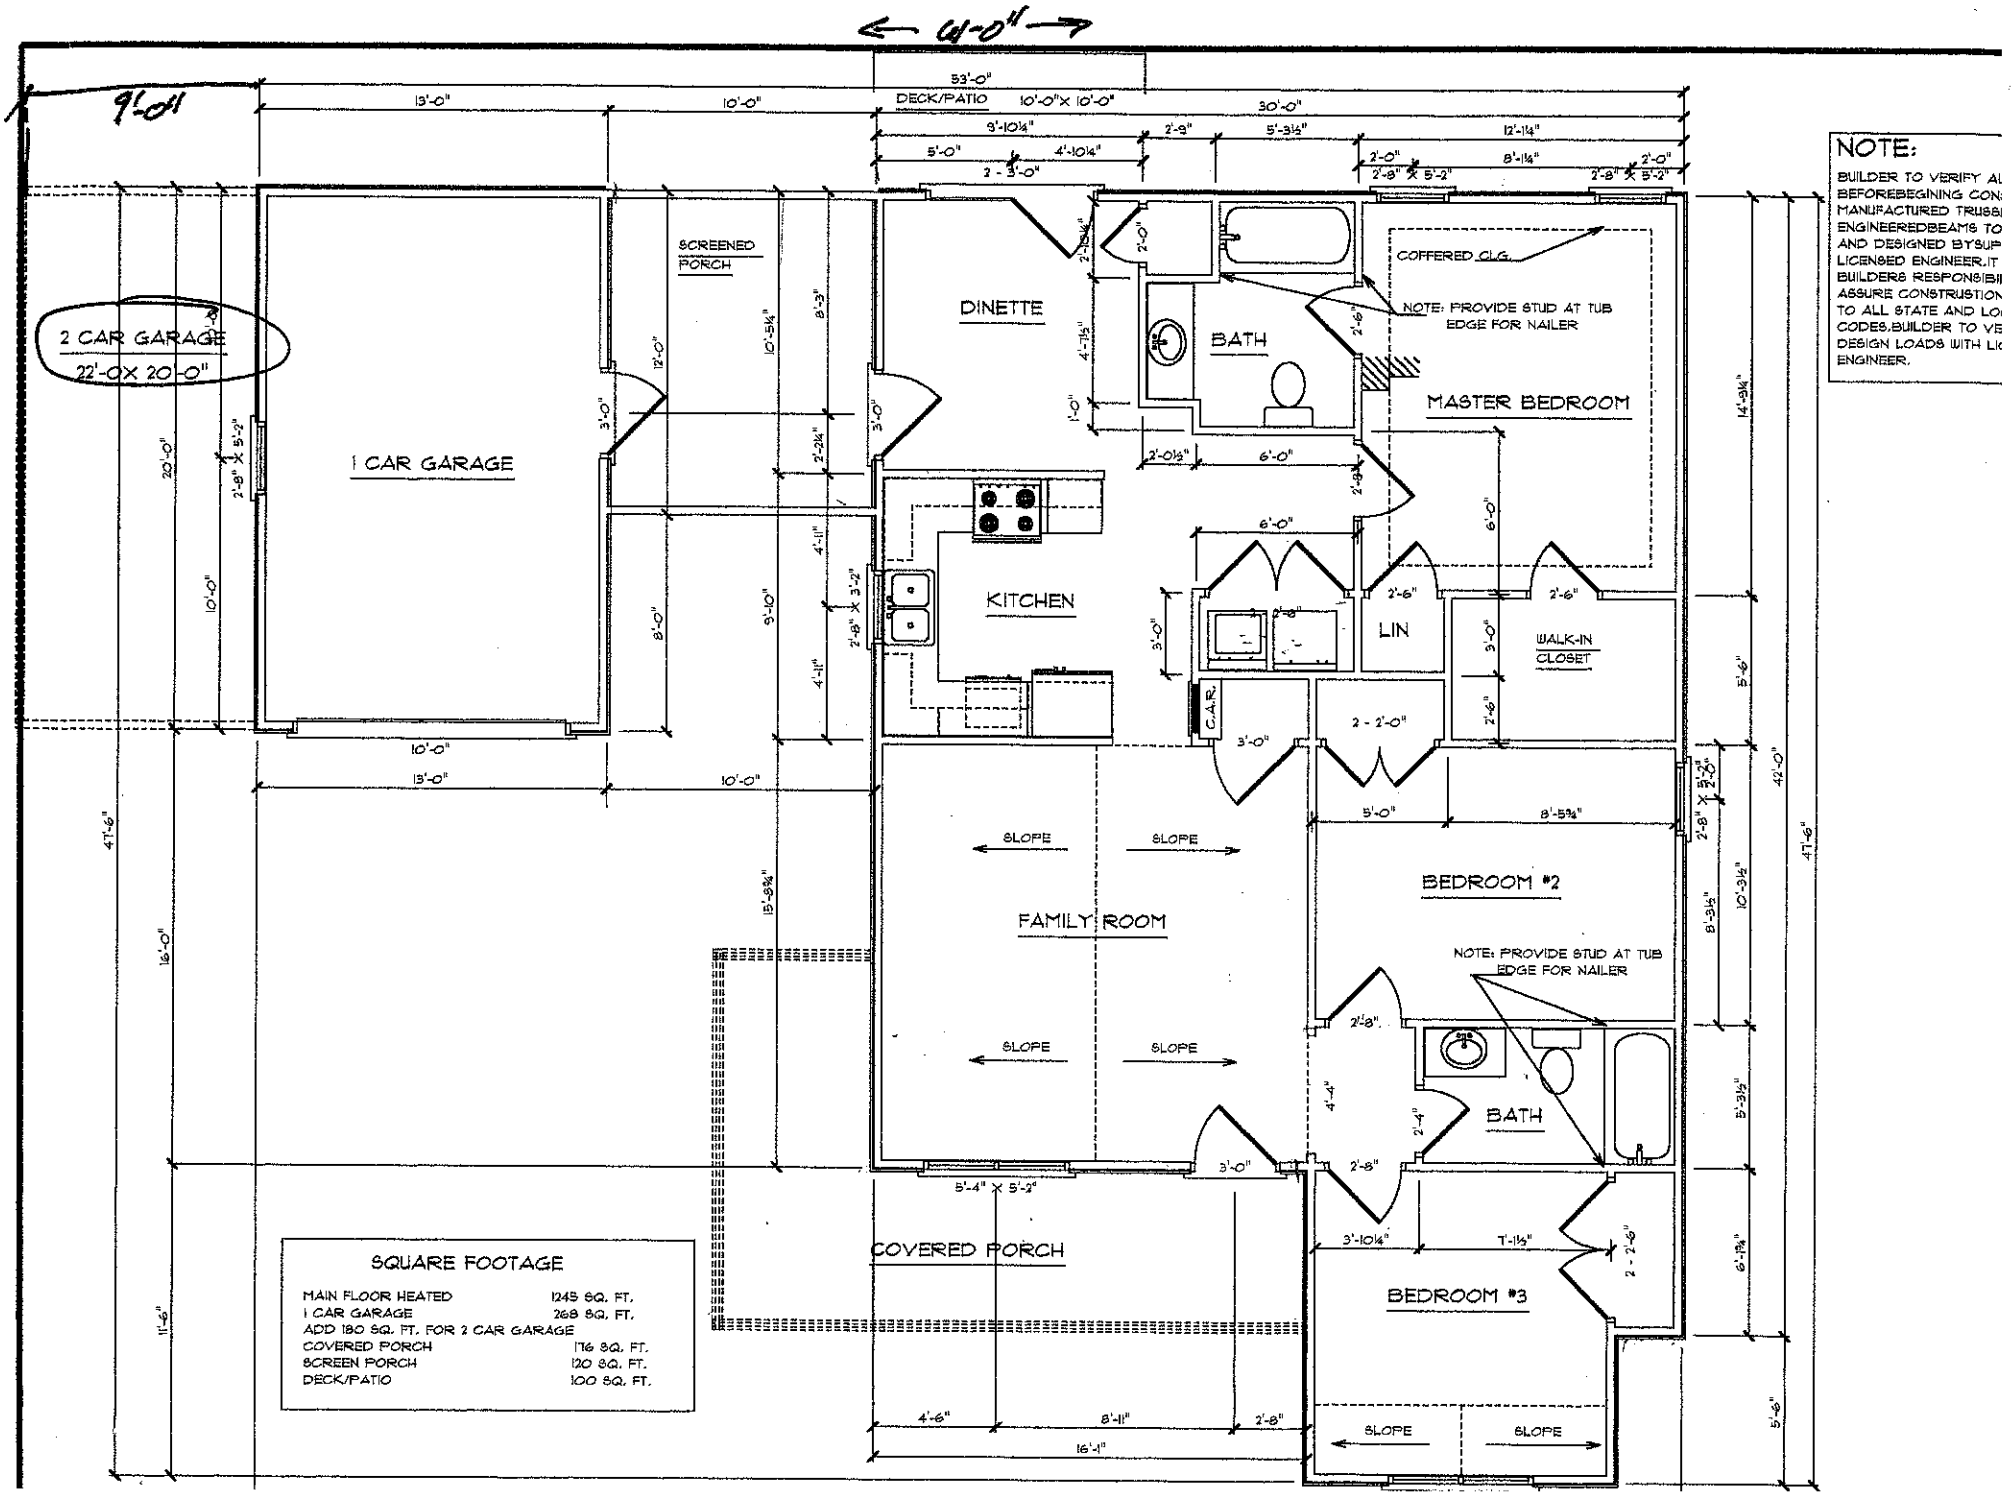

9'-0"
4'-0"
53'-0"
DECK/PATIO 10'-0"X 10'-0"
13'-0"
10'-0"
30'-0"
2 CAR GARAGE
22'-0X 20'-0"
1 CAR GARAGE
SCREENED PORCH
DINETTE
BATH
COFFERED CLG.
NOTE: PROVIDE STUD AT TUB EDGE FOR NAILER
MASTER BEDROOM
KITCHEN
LIN
WALK-IN CLOSET
C.A.R.
FAMILY ROOM
SLOPE
BEDROOM #2
NOTE: PROVIDE STUD AT TUB EDGE FOR NAILER
BATH
COVERED PORCH
BEDROOM #3
NOTE:
BUILDER TO VERIFY AL
BEFOREBEGINING CON
MANUFACTURED TRUSS
ENGINEEREDBEAMS TO
AND DESIGNED BYSU
LICENSED ENGINEER.IT
BUILDERS RESPONSIBI
ASSURE CONSTRUSTION
TO ALL STATE AND LO
CODES.BUILDER TO VE
DESIGN LOADS WITH LI
ENGINEER.
SQUARE FOOTAGE
MAIN FLOOR HEATED 1245 SQ. FT.
1 CAR GARAGE 268 SQ. FT.
ADD 180 SQ. FT. FOR 2 CAR GARAGE
COVERED PORCH 116 SQ. FT.
SCREEN PORCH 120 SQ. FT.
DECK/PATIO 100 SQ. FT.