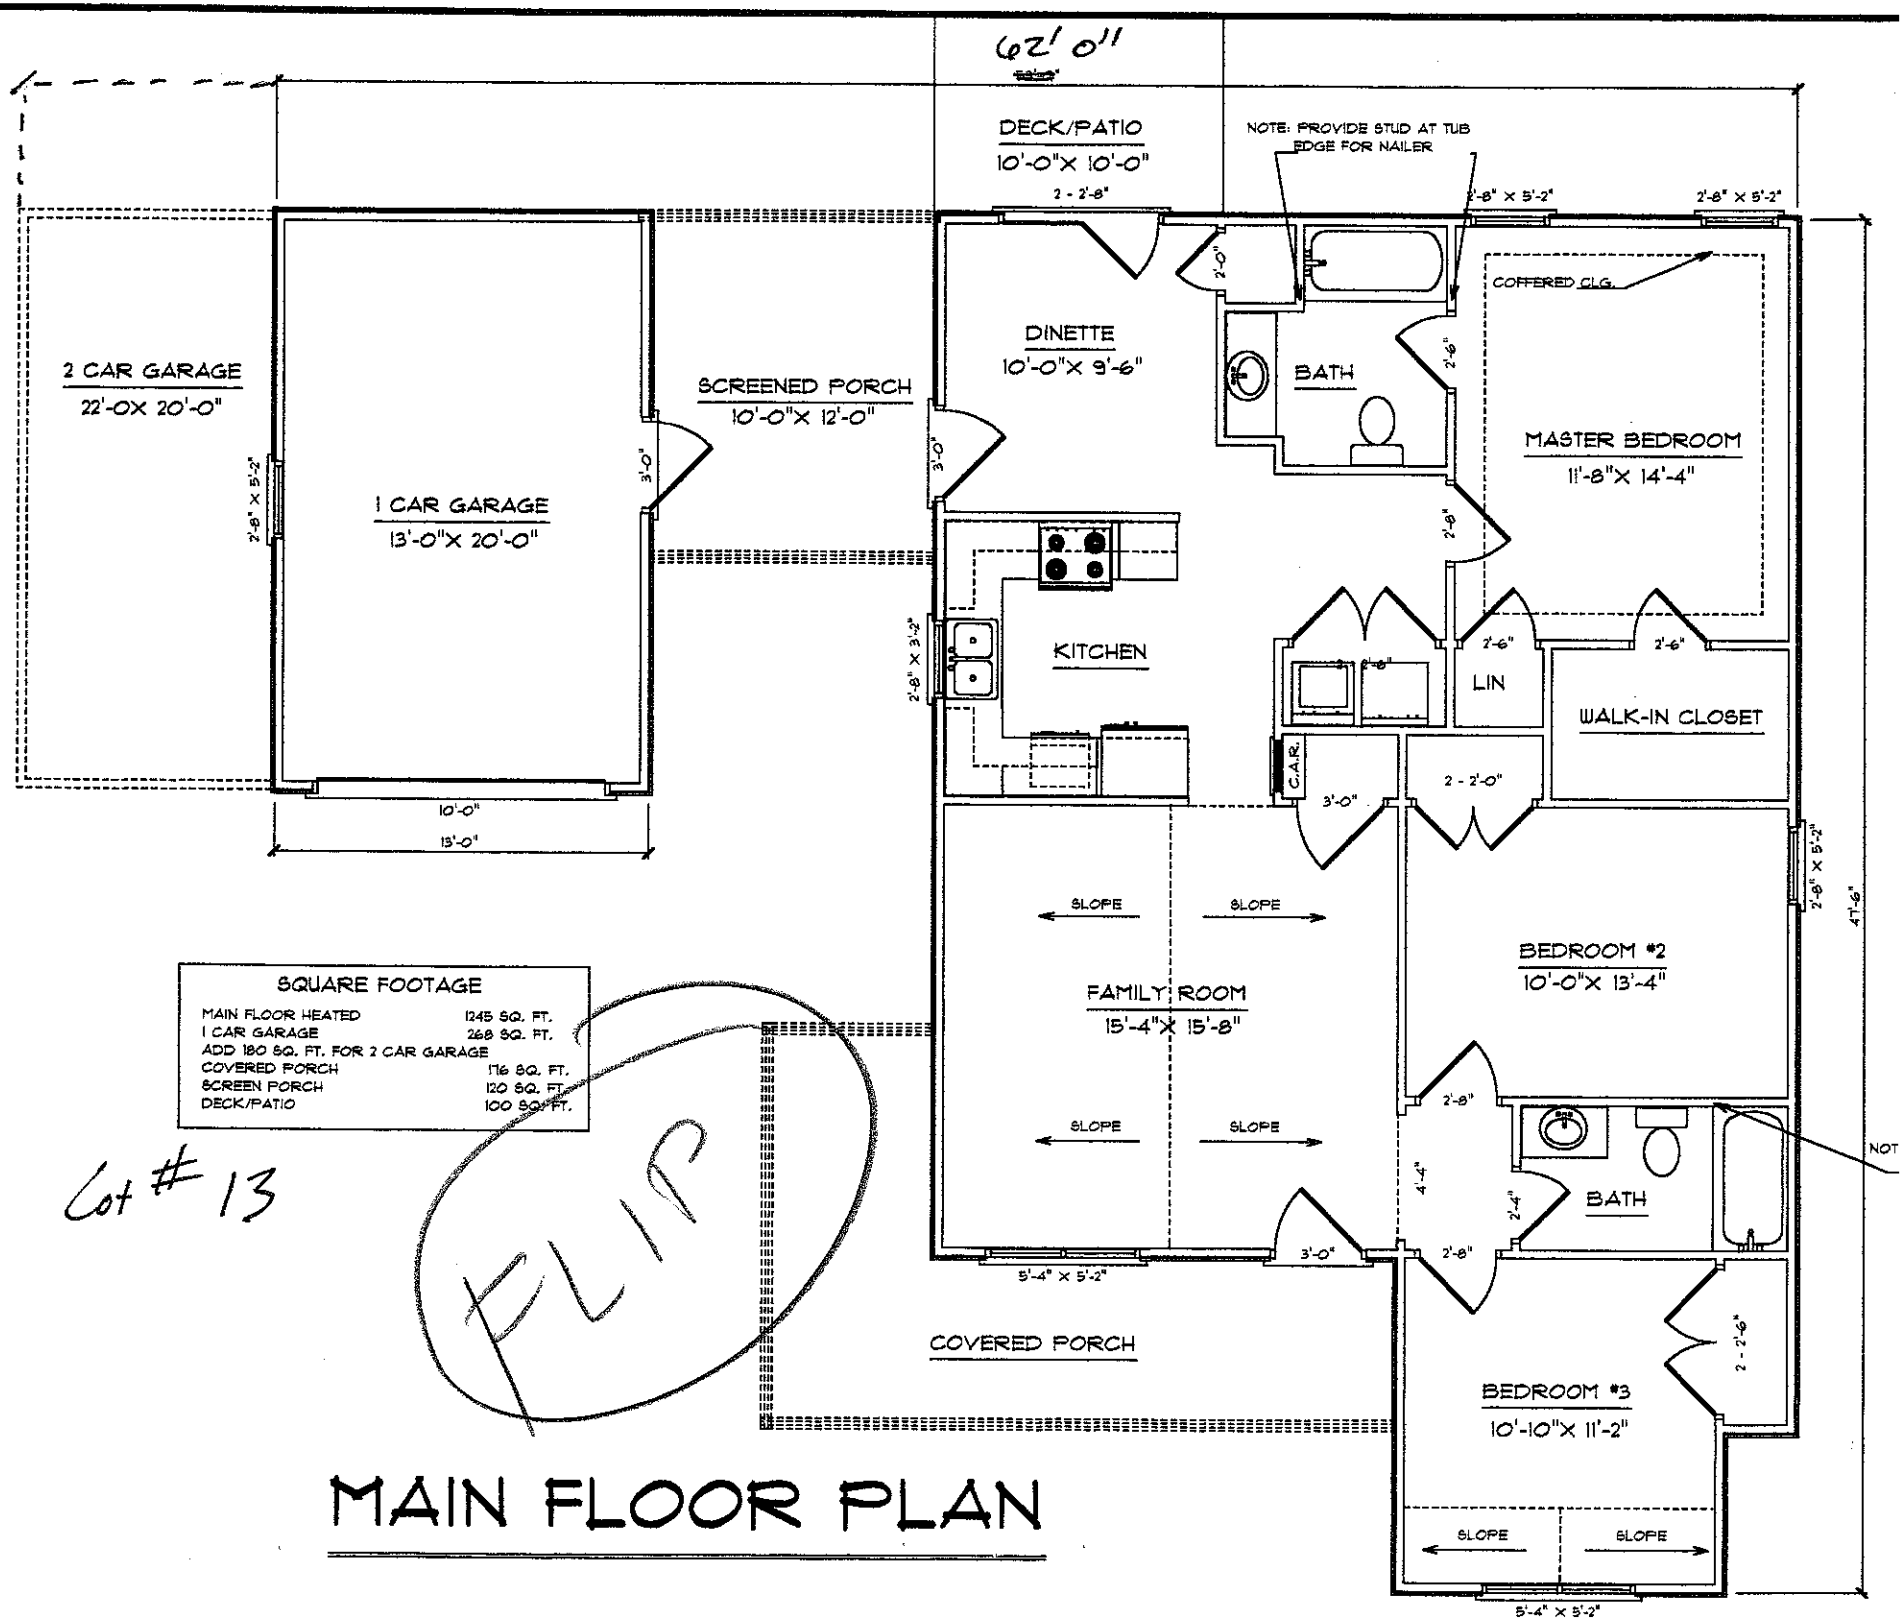


MAIN FLOOR PLAN