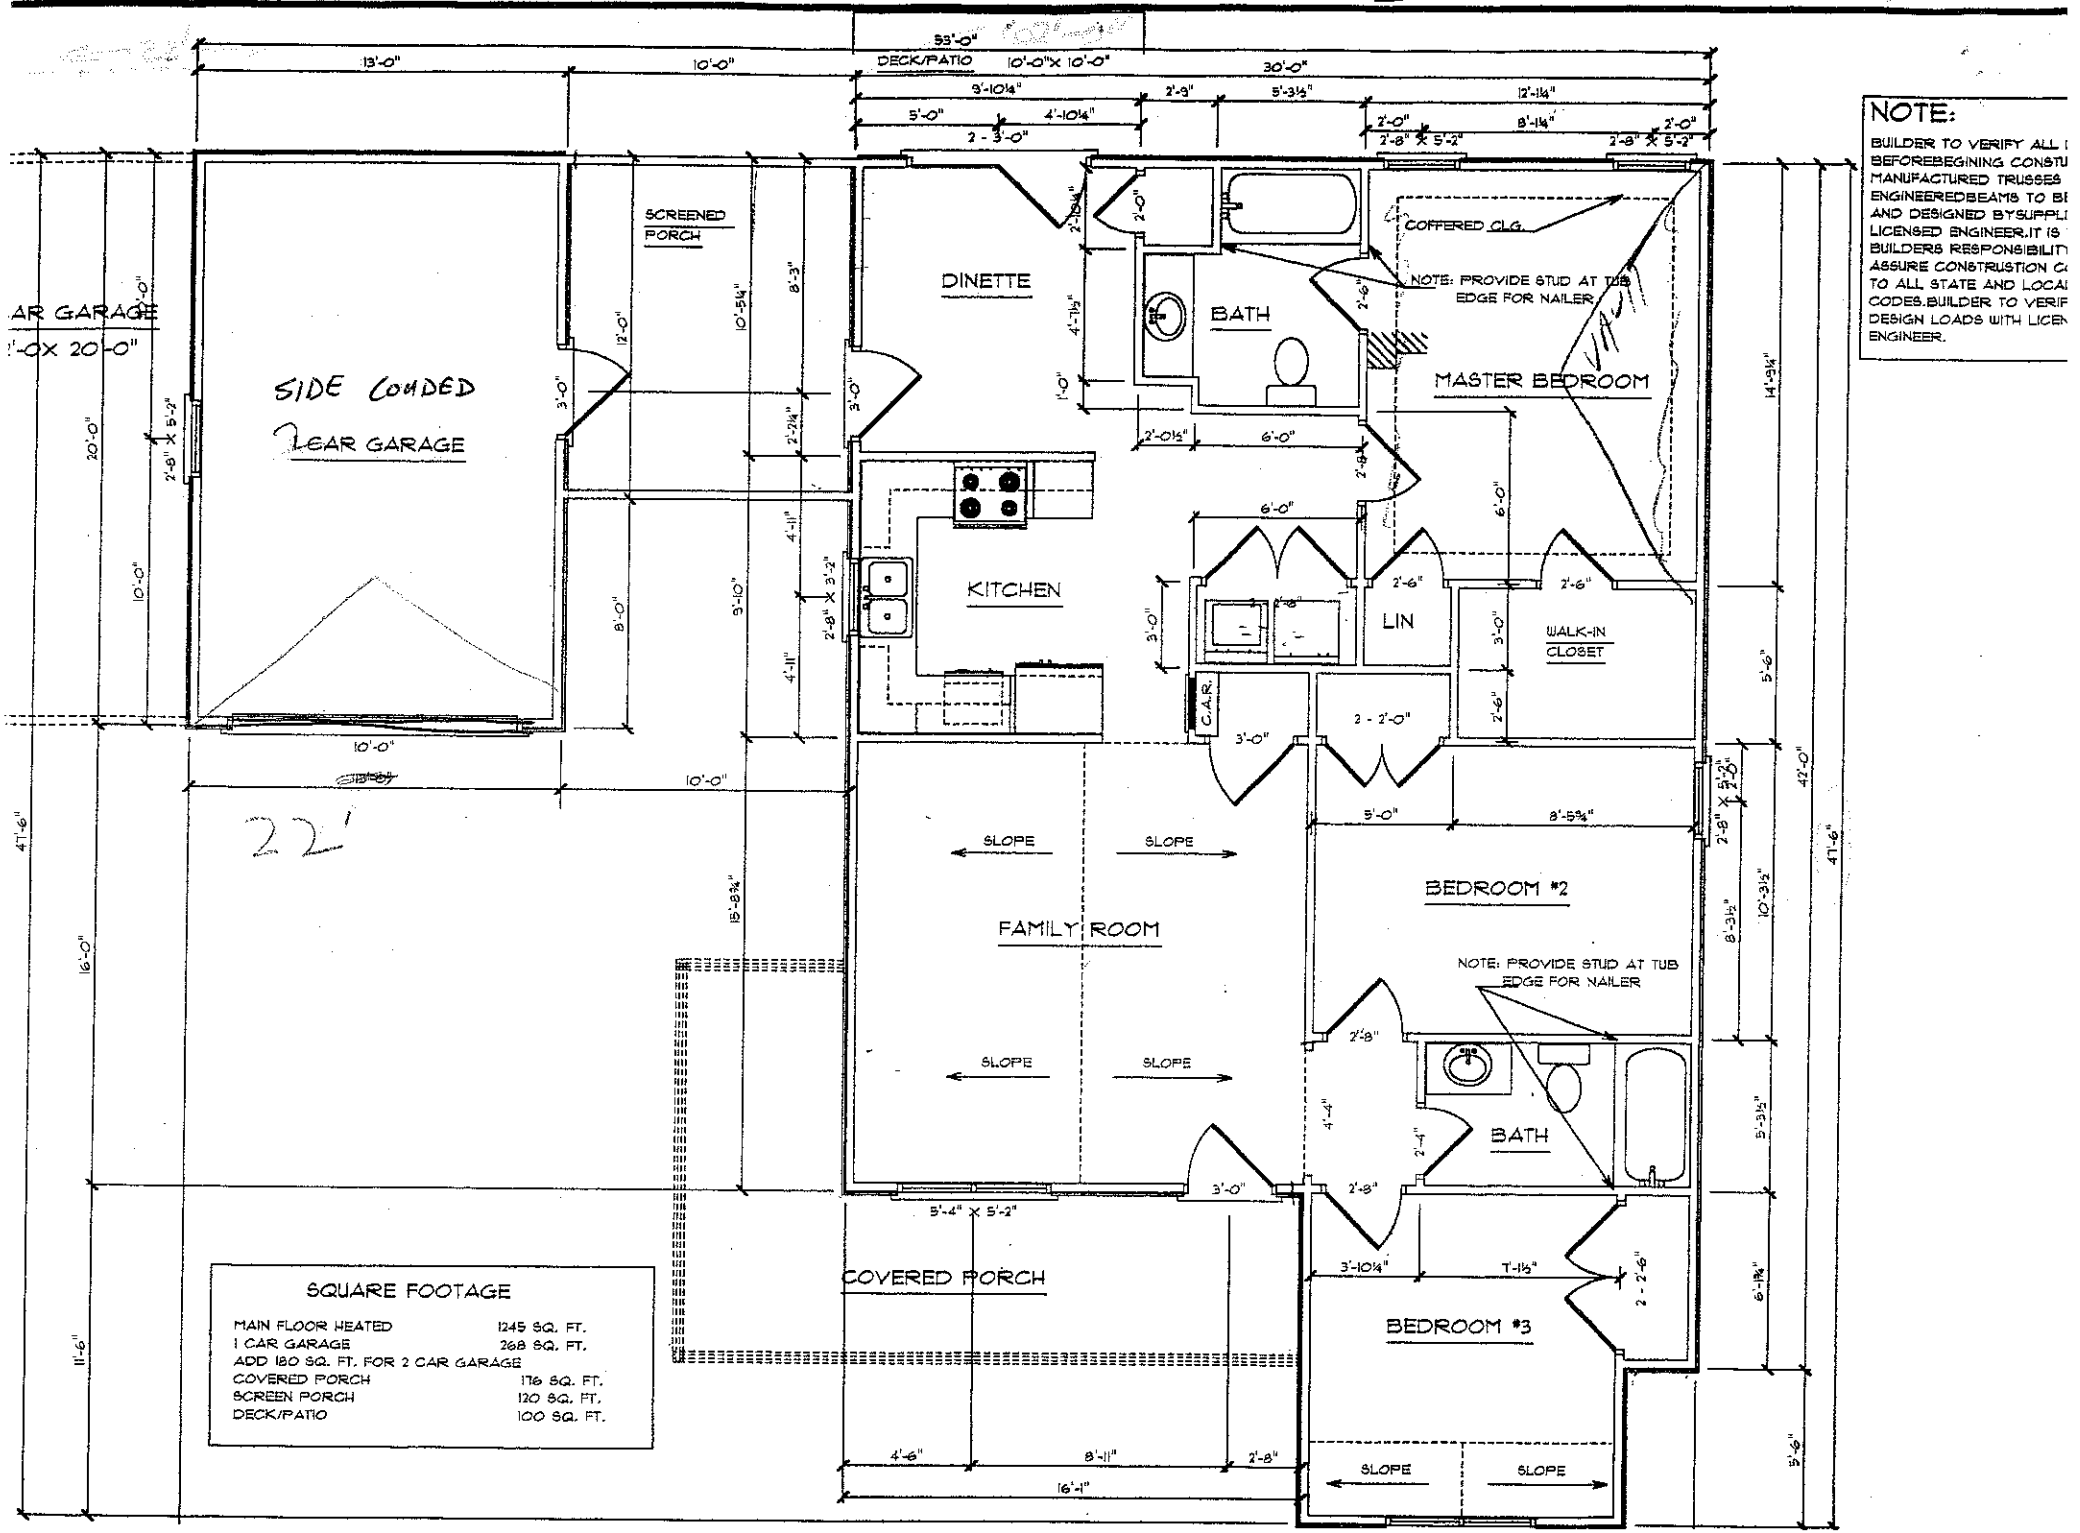


NOTE:

BUILDER TO VERIFY ALL
BEFOREBEGINING CONSTU
MANUFACTURED TRUSSES
ENGINEEREDBEAMS TO BE
AND DESIGNED BYSUPPLI
LICENSED ENGINEER.IT IS
BUILDERS RESPONSIBILIT
ASSURE CONSTRUSTION C
TO ALL STATE AND LOCA
CODES.BUILDER TO VERIF
DESIGN LOADS WITH LICE
ENGINEER.

SQUARE FOOTAGE

MAIN FLOOR HEATED	1245 SQ. FT.
1 CAR GARAGE	268 SQ. FT.
ADD 180 SQ. FT. FOR 2 CAR GARAGE	
COVERED PORCH	176 SQ. FT.
SCREEN PORCH	120 SQ. FT.
DECK/PATIO	100 SQ. FT.