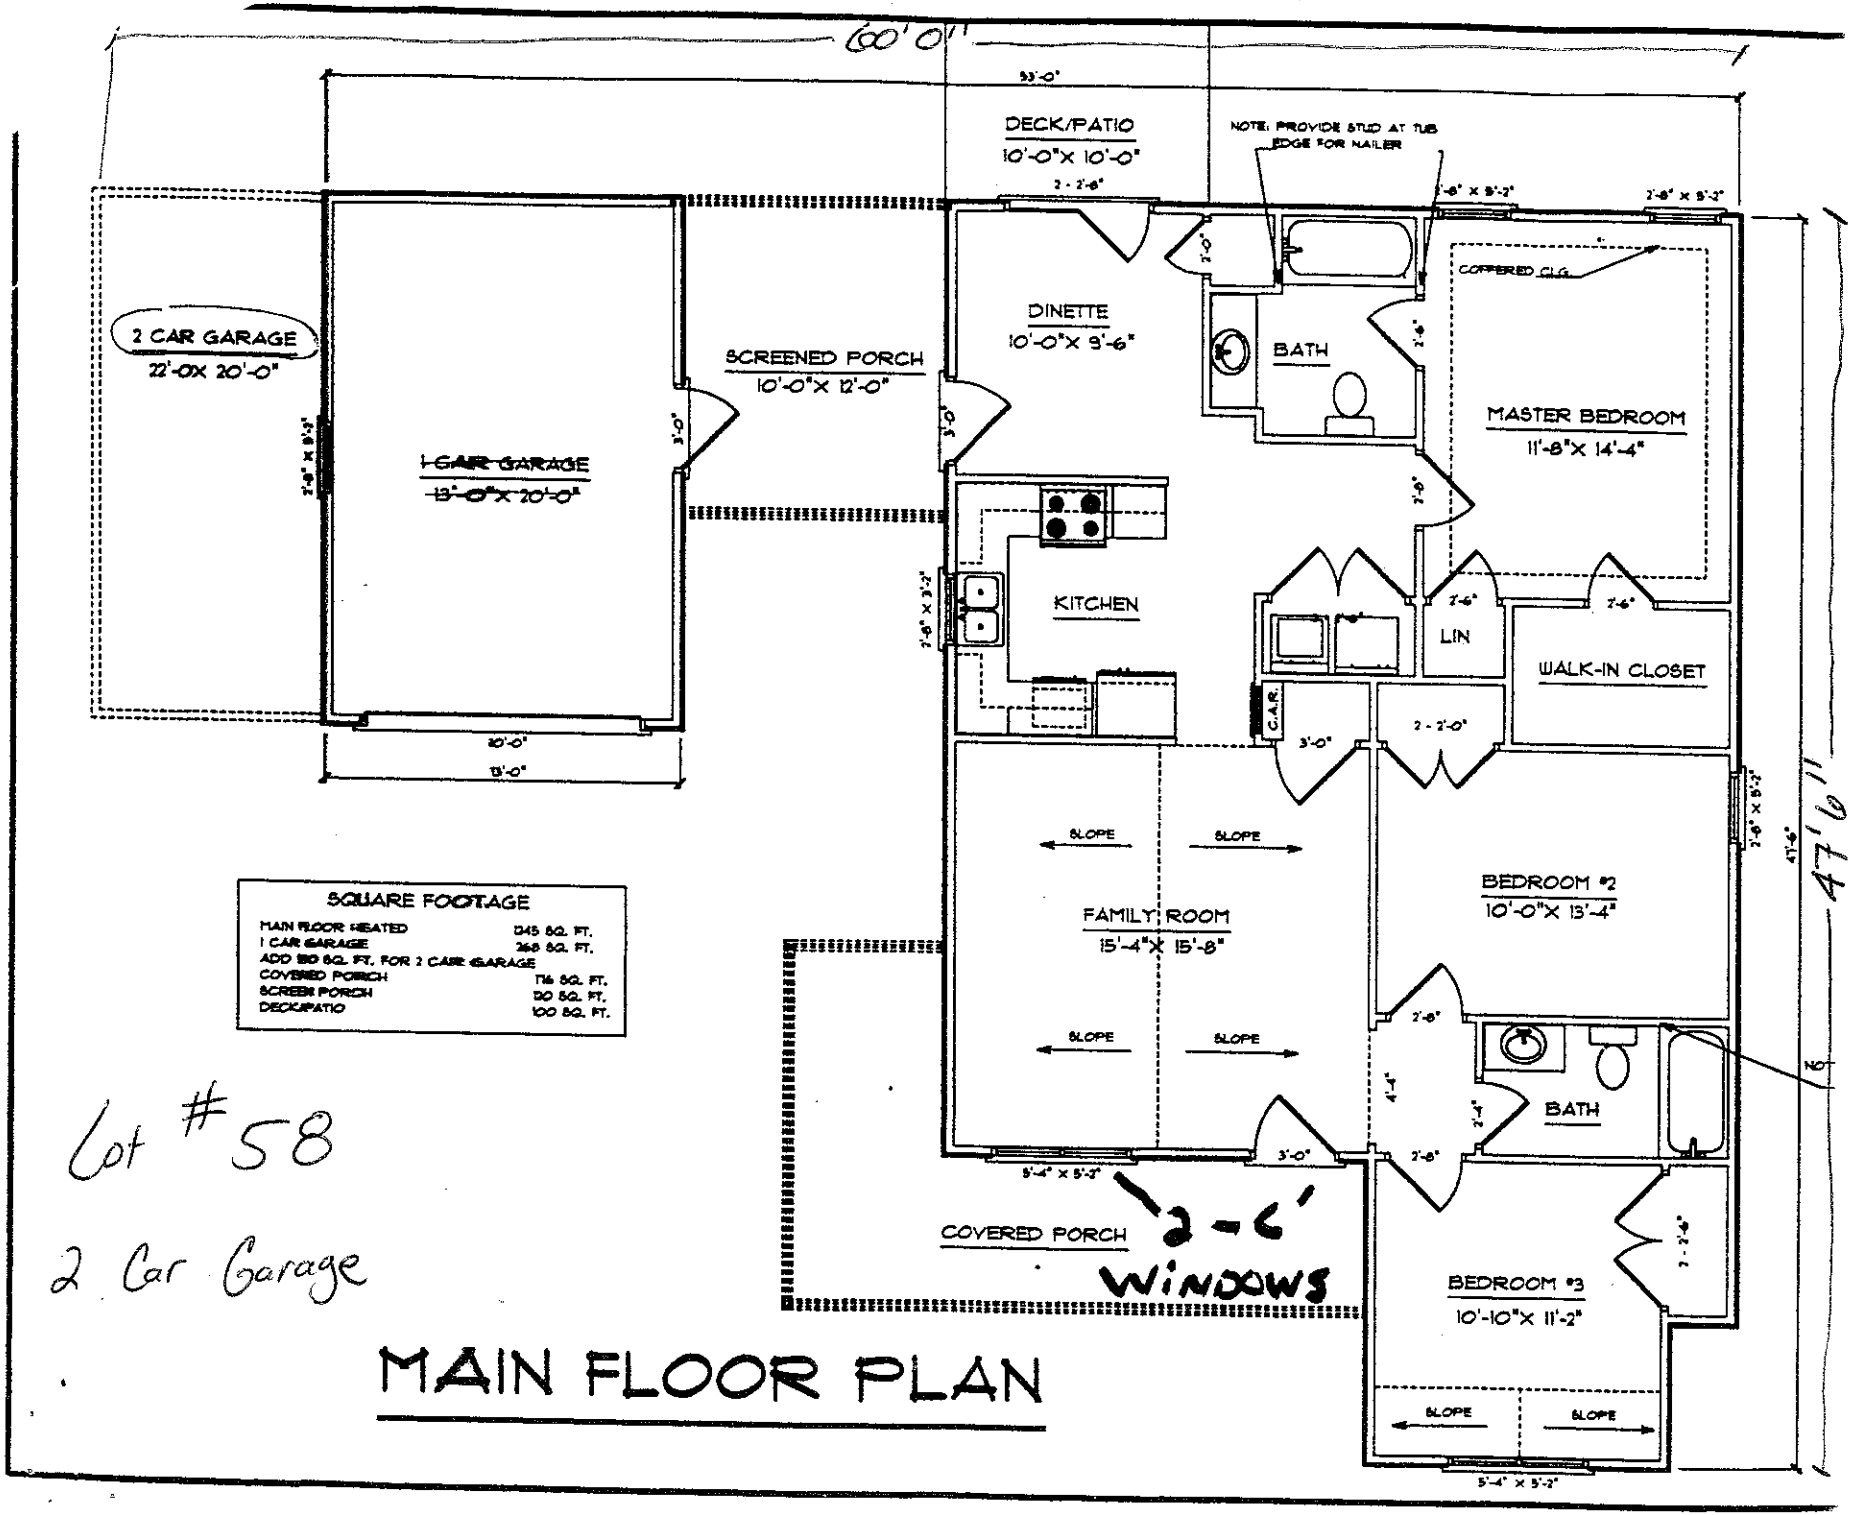


SQUARE FOOTAGE	
MAIN FLOOR HEATED	1345 SQ. FT.
1 CAR GARAGE	368 SQ. FT.
ADD 180 SQ. FT. FOR 2 CAR GARAGE	
COVERED PORCH	116 SQ. FT.
SCREEN PORCH	120 SQ. FT.
DECK/PATIO	100 SQ. FT.

Lot #58

2 Car Garage

MAIN FLOOR PLAN