
BG 82 BRODIC GLEN DRIVE

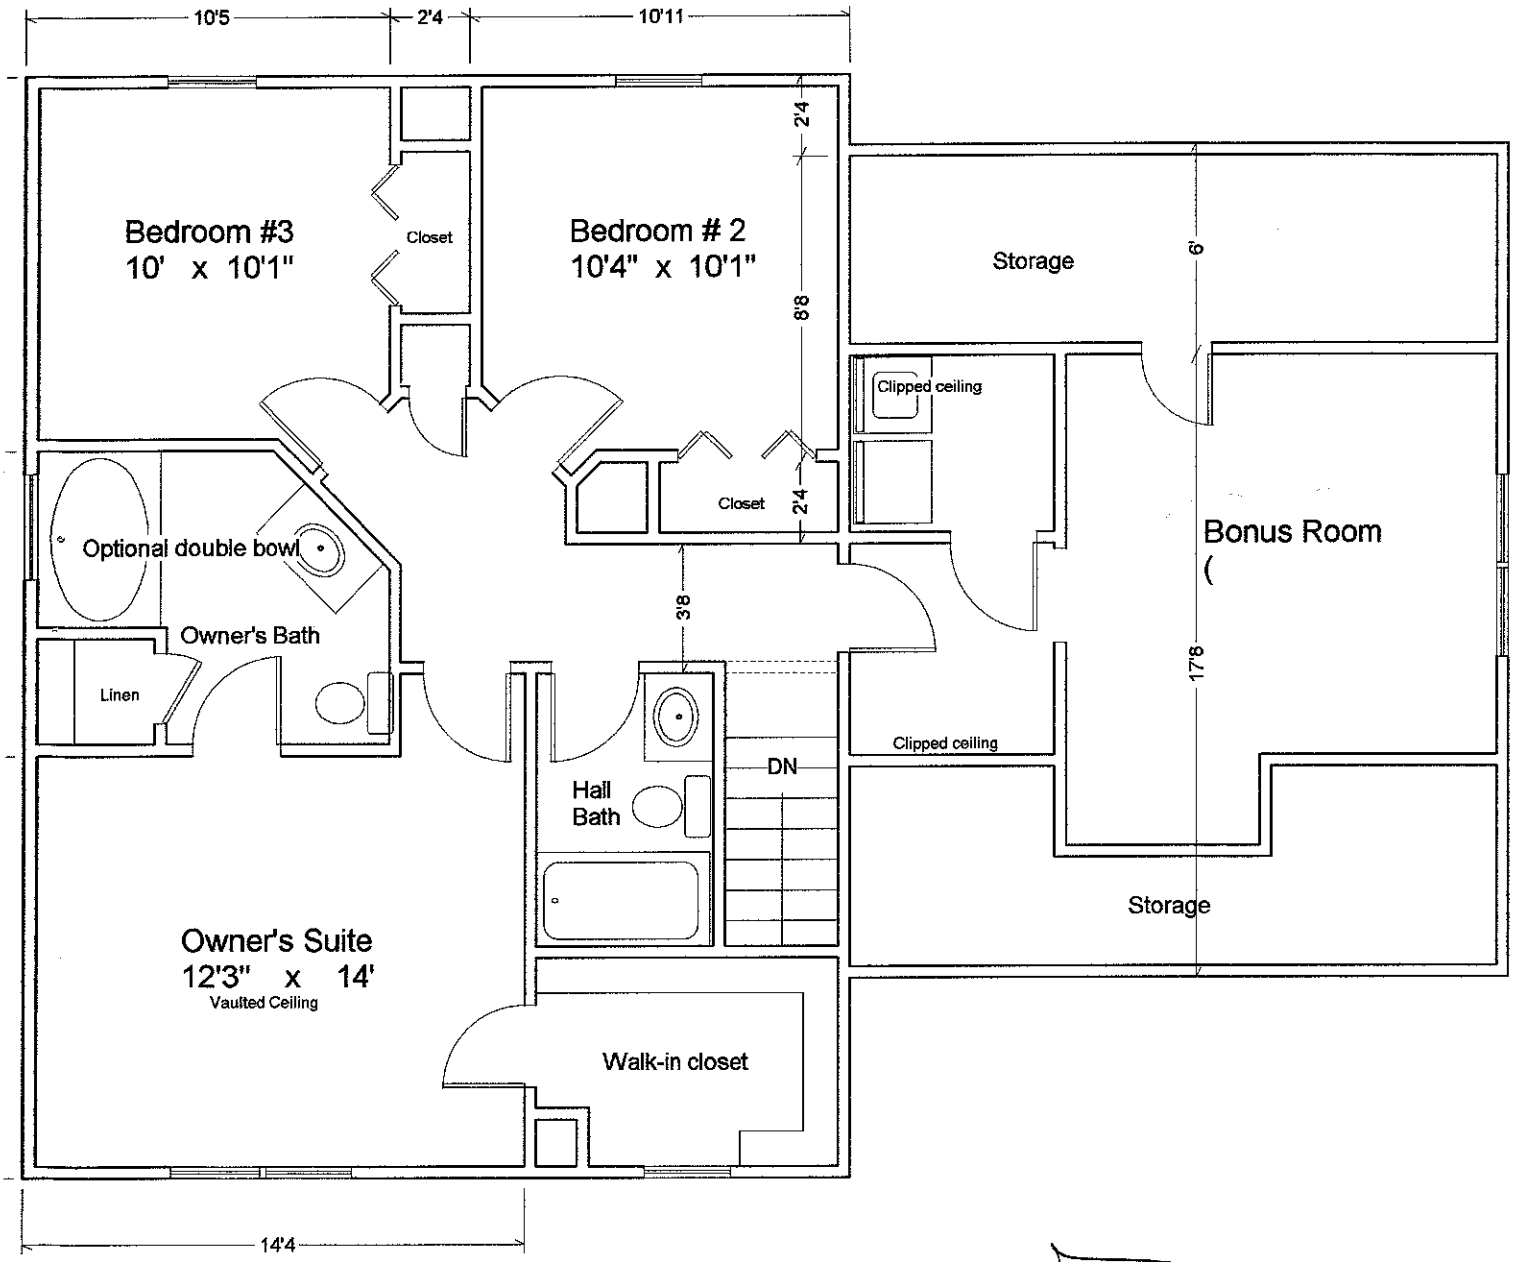


3 BDRMS.

Acknowledgement Of
Plans Submittal ONLY!

_____ Date 1/21/03

_____ Date 1/21/03

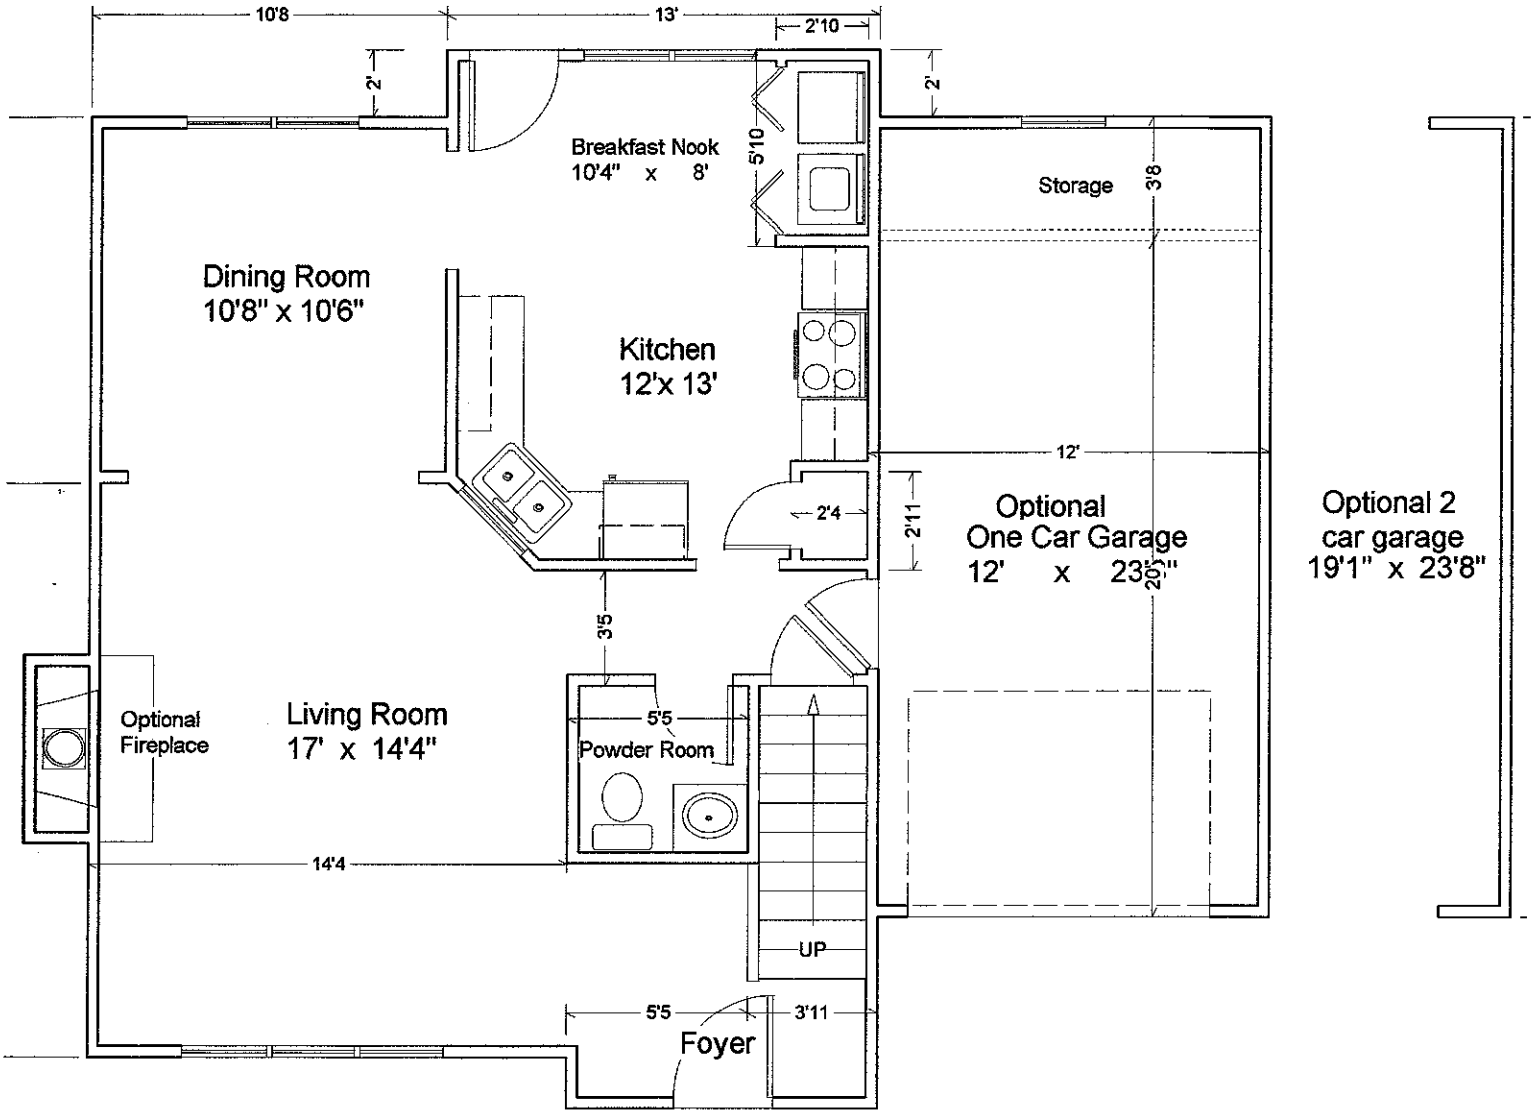
10'8
13'
2'10
2'
2'
Breakfast Nook
10'4" x 8'
5'10
Storage
3'8
Dining Room
10'8" x 10'6"
Kitchen
12'x 13'
12'
2'4
2'11
Optional
One Car Garage
12' x 23'1"
Optional 2
car garage
19'1" x 23'8"
3'5
Optional
Fireplace
Living Room
17' x 14'4"
5'5
Powder Room
14'4
UP
5'5
3'11
Foyer