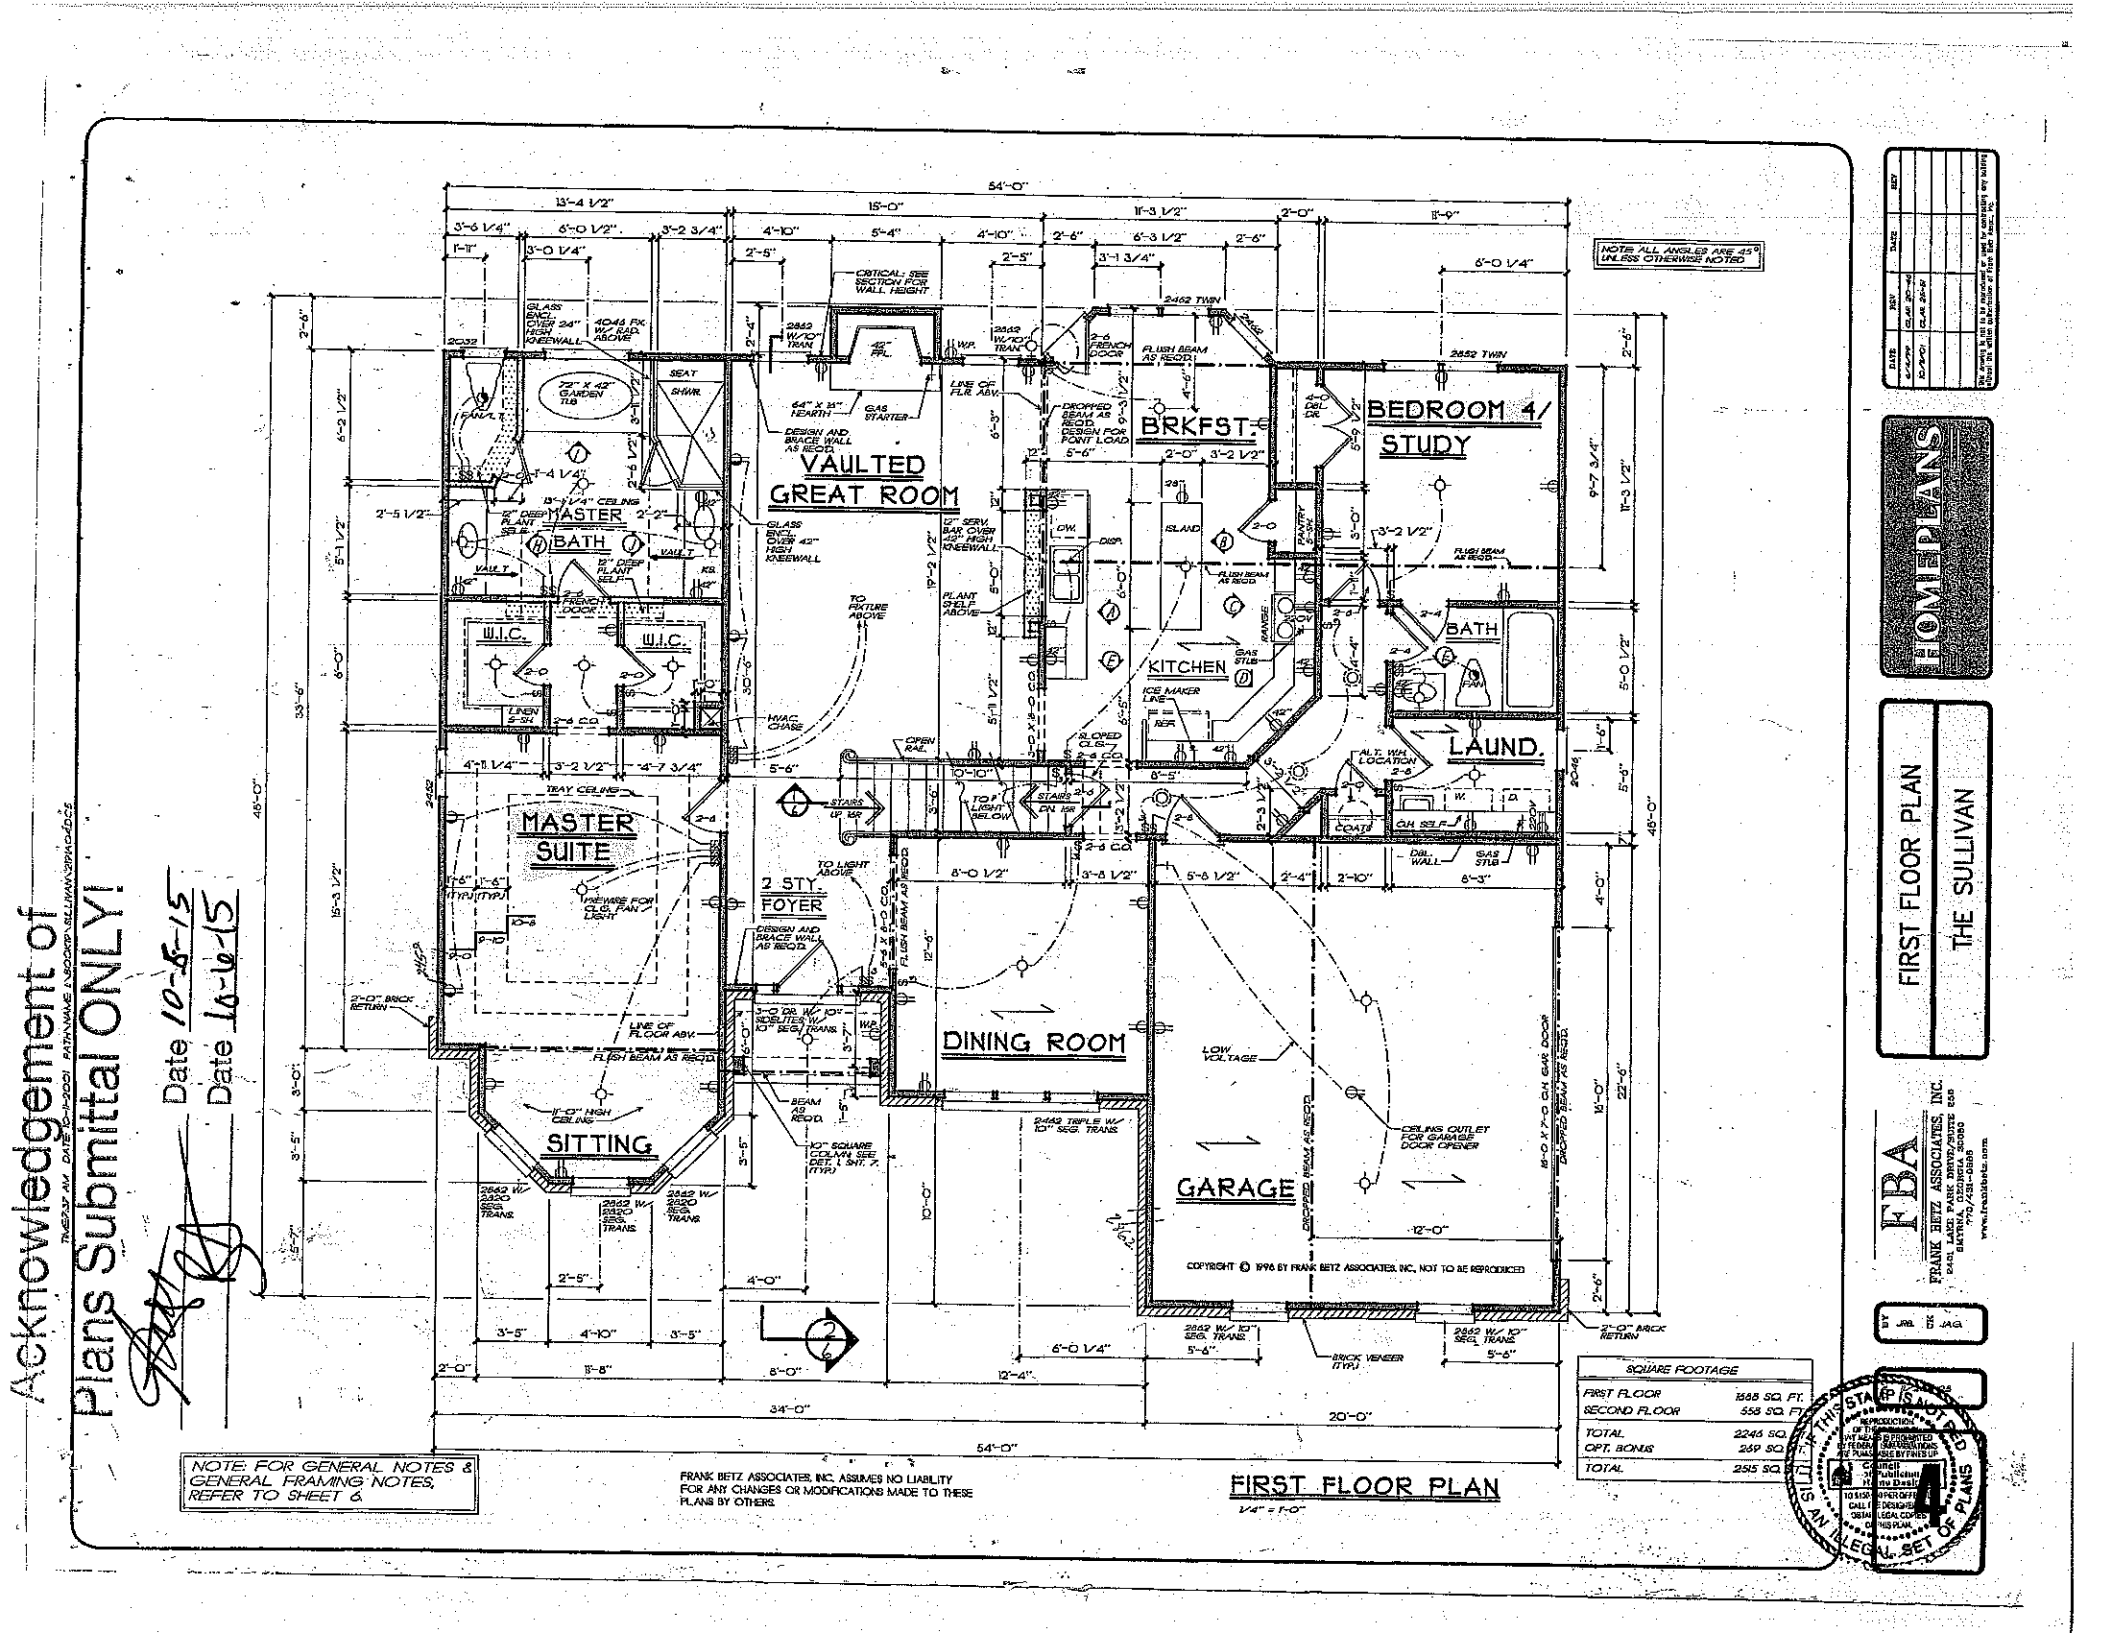

Acknowledgement of
Plans Submittal ONLY!
Date 10-8-15
Date 10-16-15
THE SULLIVAN
FIRST FLOOR PLAN
HOME PLANS
FRANK BETZ ASSOCIATES, INC.
6401 LAKE PARK DRIVE, SUITE 555
BATTLE CREEK, MICHIGAN 49016
770/432-6868
www.frankbetz.com
FBA
BEDROOM 4/ STUDY
BRKFST.
VAULTED GREAT ROOM
MASTER BATH
W.I.C.
W.I.C.
MASTER SUITE
2 STY. FOYER
SITTING
DINING ROOM
KITCHEN
ISLAND
BATH
LAUND.
GARAGE
NOTE: ALL ANGLES ARE 45° UNLESS OTHERWISE NOTED
NOTE: FOR GENERAL NOTES & GENERAL FRAMING NOTES, REFER TO SHEET 6.
FRANK BETZ ASSOCIATES, INC. ASSUMES NO LIABILITY FOR ANY CHANGES OR MODIFICATIONS MADE TO THESE PLANS BY OTHERS.
FIRST FLOOR PLAN
1/4" = 1'-0"
SQUARE FOOTAGE
FIRST FLOOR 1588 SQ. FT.
SECOND FLOOR 558 SQ. FT.
TOTAL 2246 SQ. FT.
OPT. BONUS 269 SQ. FT.
TOTAL 2515 SQ. FT.
COPYRIGHT © 1996 BY FRANK BETZ ASSOCIATES, INC. NOT TO BE REPRODUCED
4


Acknowledgement of Plans Submittal ONLY!

Date 10-5-15

Date

NOTE: ALL CEILING JOISTS AND RAFTER BRACING TO BEAR ON LOAD BEARING WALLS DESIGNED TO CARRY LOAD THRU ALL LEVELS AND TERMINATE AT FOUNDATION AND BE SUPPORTED BY TRUSSED SLAB GRADE BEAM OR FOOTING DESIGNED TO CARRY LOAD.

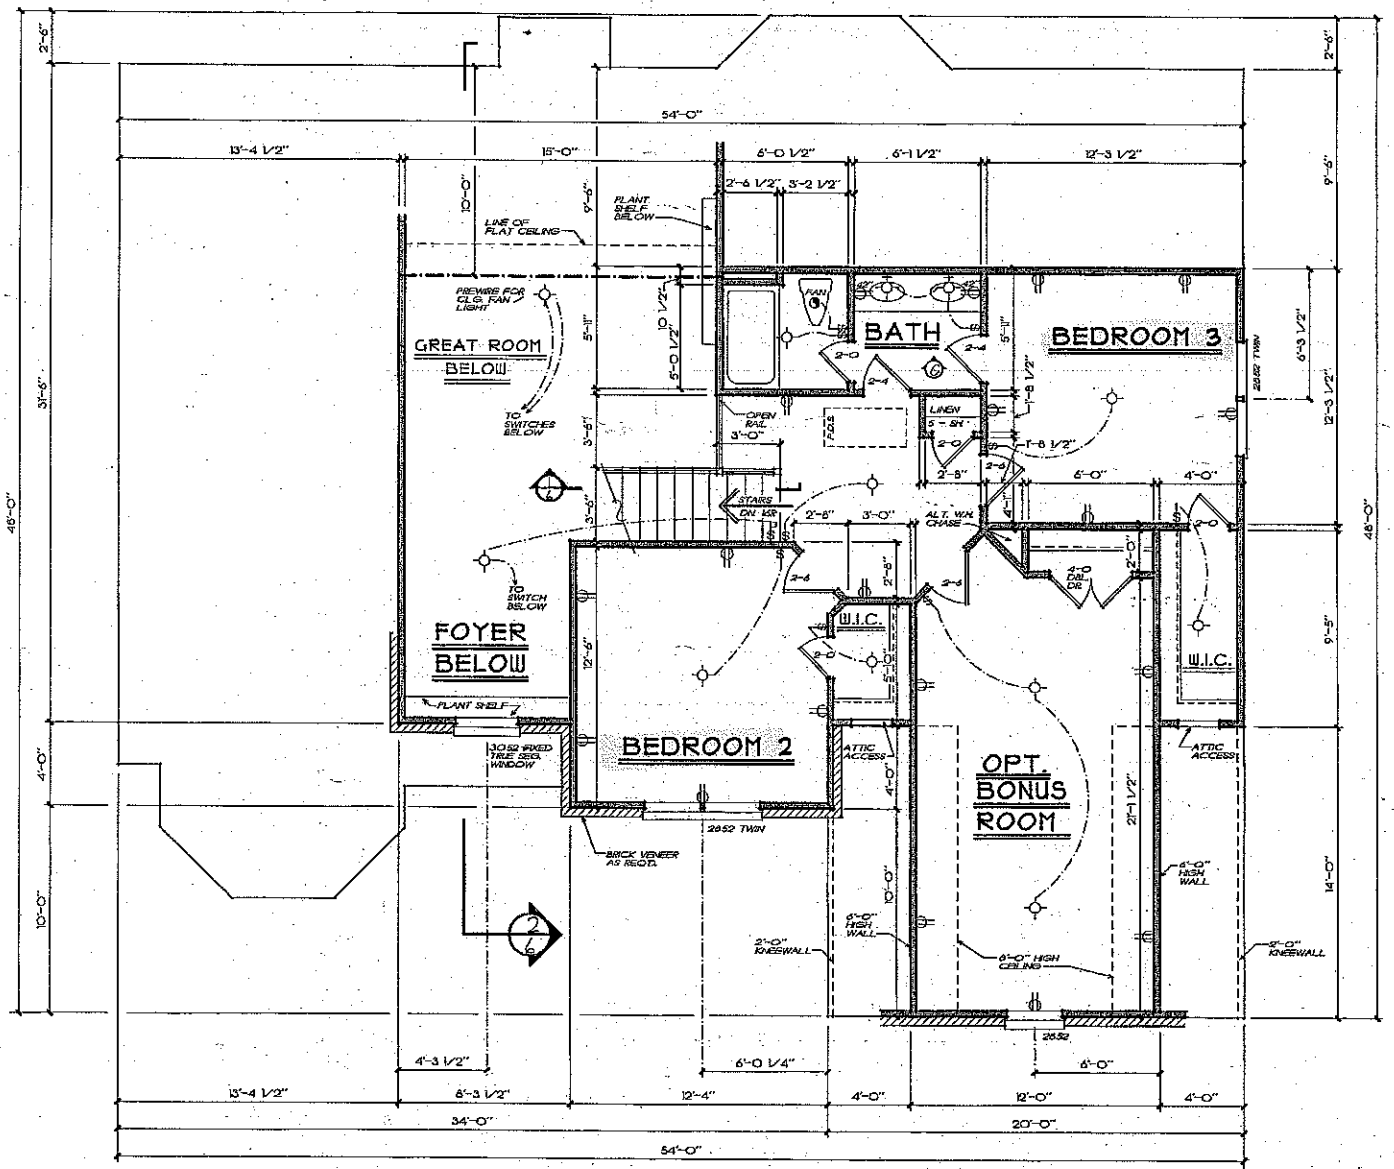NOTE: ALL ANGLES ARE 45° UNLESS OTHERWISE NOTED



SECOND FLOOR PLAN

1/4" = 1'-0"

FRANK BETZ ASSOCIATES, INC. ASSUMES NO LIABILITY FOR ANY CHANGES OR MODIFICATIONS MADE TO THESE PLANS BY OTHERS.

FLOWER PLANS

SECOND FLOOR PLAN

THE SULLIVAN

FBA
FRANK BETZ ASSOCIATES, INC.
240 PEACHTREE INDUSTRIAL BLVD. SUITE 250
SUWANEE, GEORGIA 30183
770/831-0888
www.frankbetz.com

BY JAB CK JAG

IF THIS STAMP IS NOT VOIDED IT IS AN ILLEGAL SET OF PLANS

5

TM5502 PM DATE=20-10 FILE=\\DOCS\PLANS\SULLIVAN2\WORK.dgn