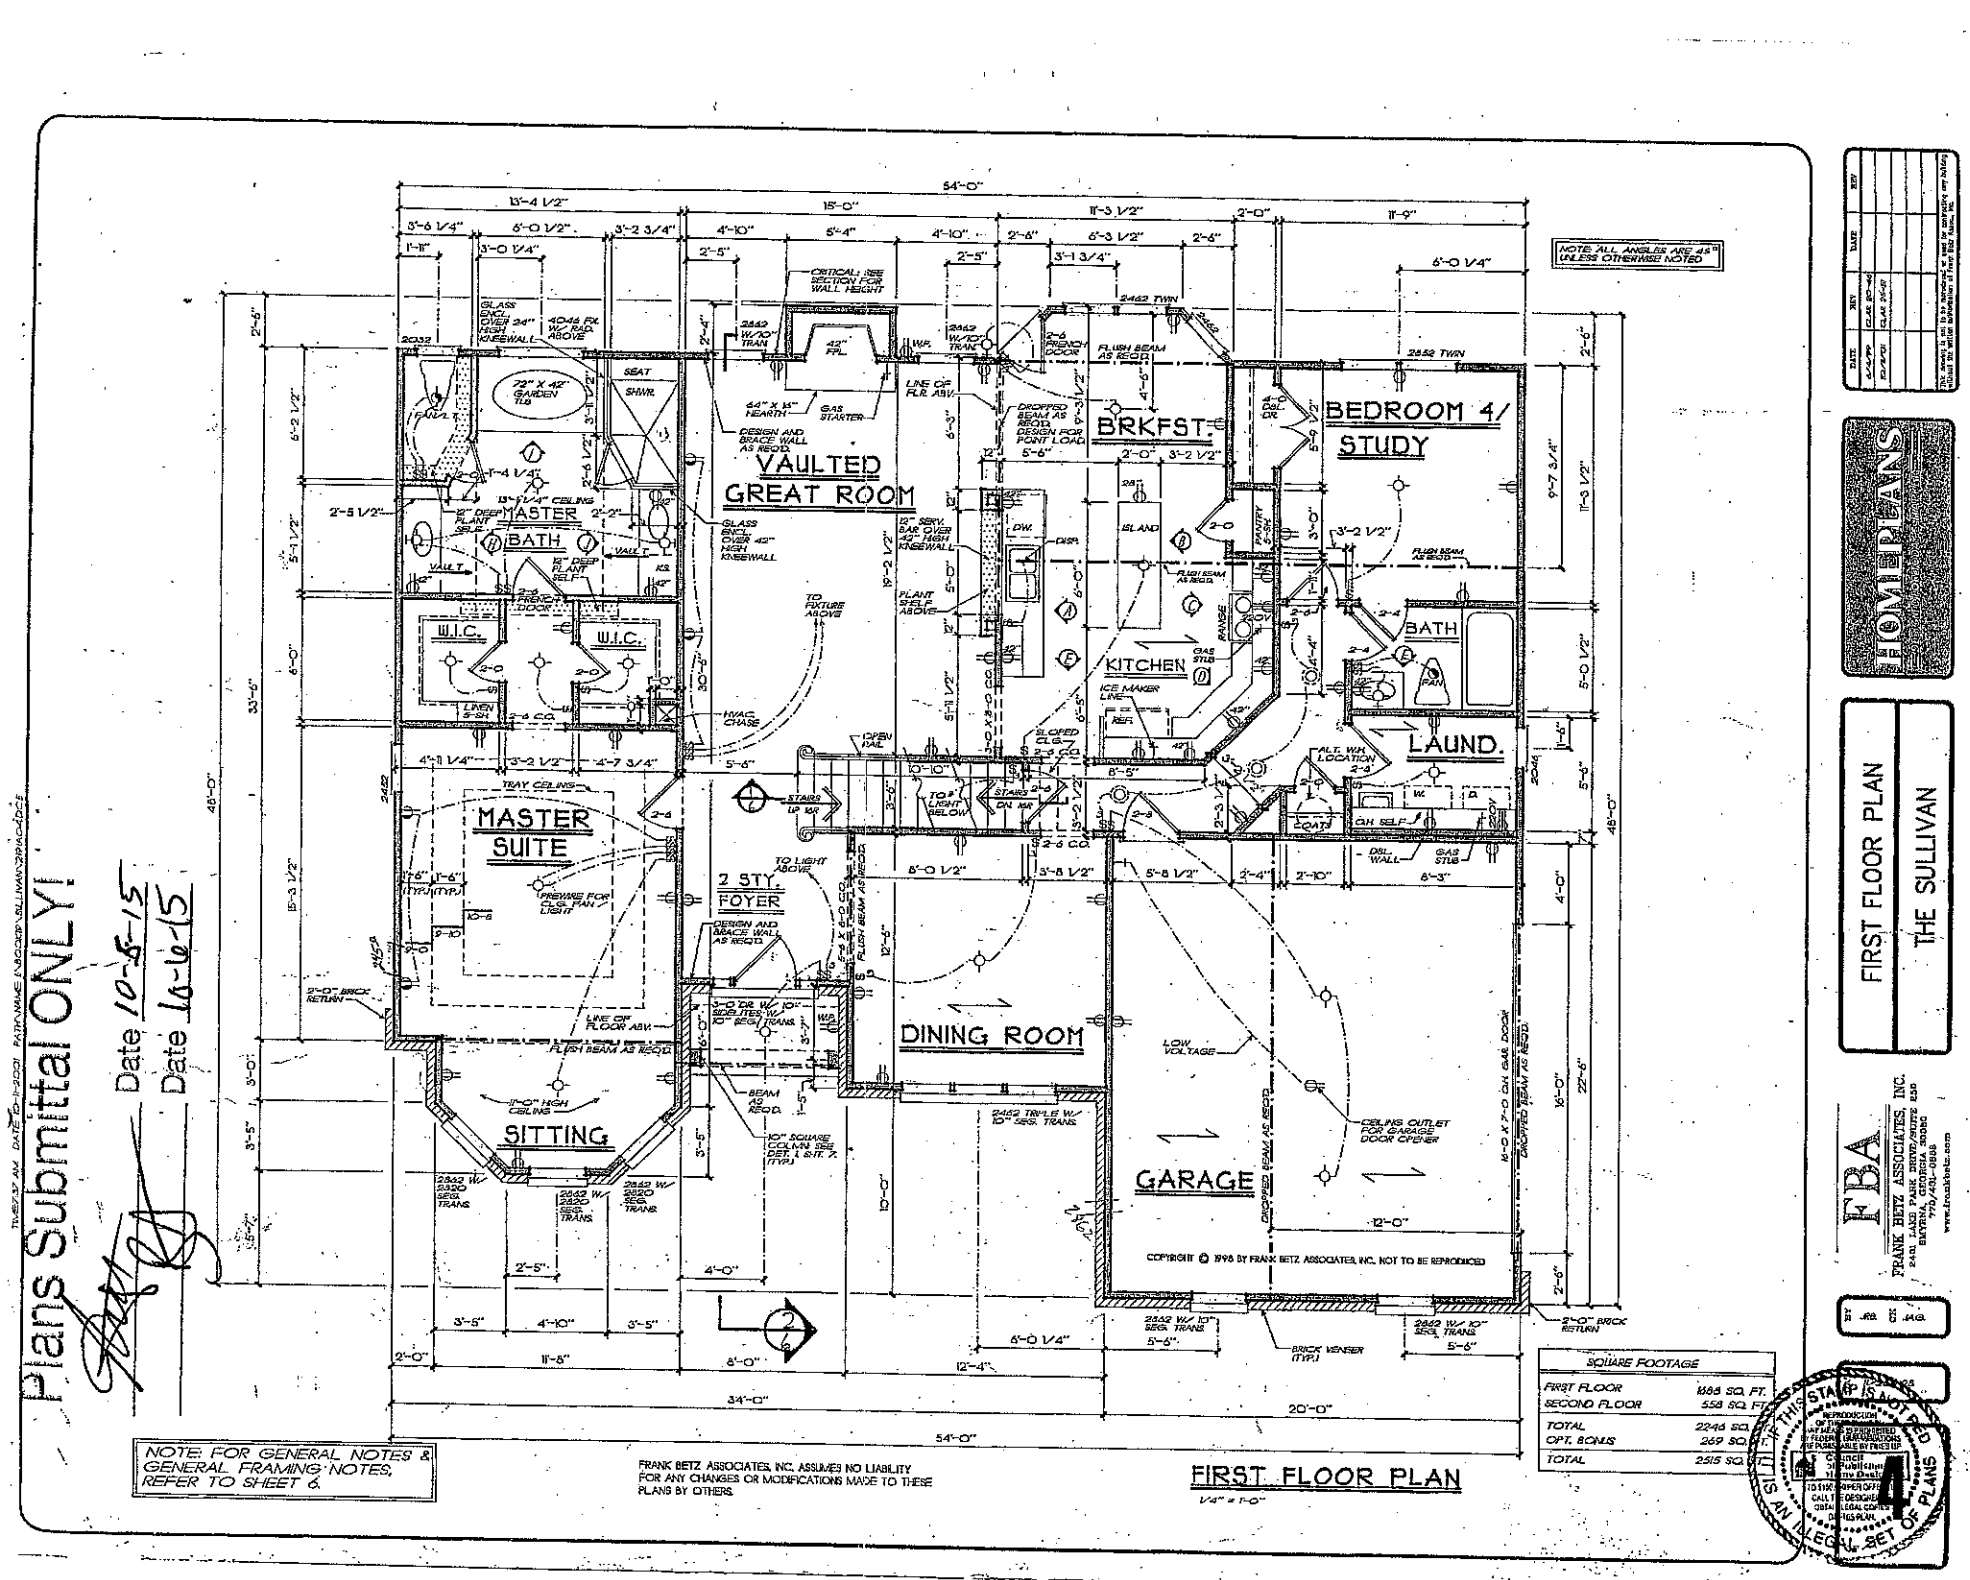

Plans Submittal ONLY!
Date 10-5-15
Date 10-6-15
NOTE: ALL ANGLES ARE 45° UNLESS OTHERWISE NOTED
VAULTED GREAT ROOM
BRKFST.
BEDROOM 4/ STUDY
MASTER BATH
W.I.C.
W.I.C.
KITCHEN
BATH
LAUND.
MASTER SUITE
2 STY. FOYER
DINING ROOM
SITTING
GARAGE
TRAY CEILING
HVAC CHASE
STAIRS UP
STAIRS DN
TO LIGHT BELOW
TO LIGHT ABOVE
DESIGN AND BRACE WALL AS REQ'D.
FLUSH BEAM AS REQ'D.
DROPPED BEAM AS REQ'D.
LOW VOLTAGE
CEILING OUTLET FOR GARAGE DOOR OPENER
BRICK VENEER (TYP.)
2'-0" BRICK RETURN
COPYRIGHT © 1998 BY FRANK BETZ ASSOCIATES, INC. NOT TO BE REPRODUCED
NOTE: FOR GENERAL NOTES & GENERAL FRAMING NOTES, REFER TO SHEET 6.
FRANK BETZ ASSOCIATES, INC. ASSUMES NO LIABILITY FOR ANY CHANGES OR MODIFICATIONS MADE TO THESE PLANS BY OTHERS.
FIRST FLOOR PLAN
1/4" = 1'-0"
SQUARE FOOTAGE
FIRST FLOOR 1688 SQ. FT.
SECOND FLOOR 558 SQ. FT.
TOTAL 2246 SQ.
OPT. BONUS 269 SQ.
TOTAL 2515 SQ.
HOME PLANS
FIRST FLOOR PLAN
THE SULLIVAN
FBA
FRANK BETZ ASSOCIATES, INC.
SET OF PLANS
4


Acknowledgement of
Plans Submittal ONLY!

Date 10-5-15

Date

FRANK BETZ ASSOCIATES, INC. ASSUMES NO LIABILITY FOR ANY CHANGES OR MODIFICATIONS MADE TO THESE PLANS BY OTHERS

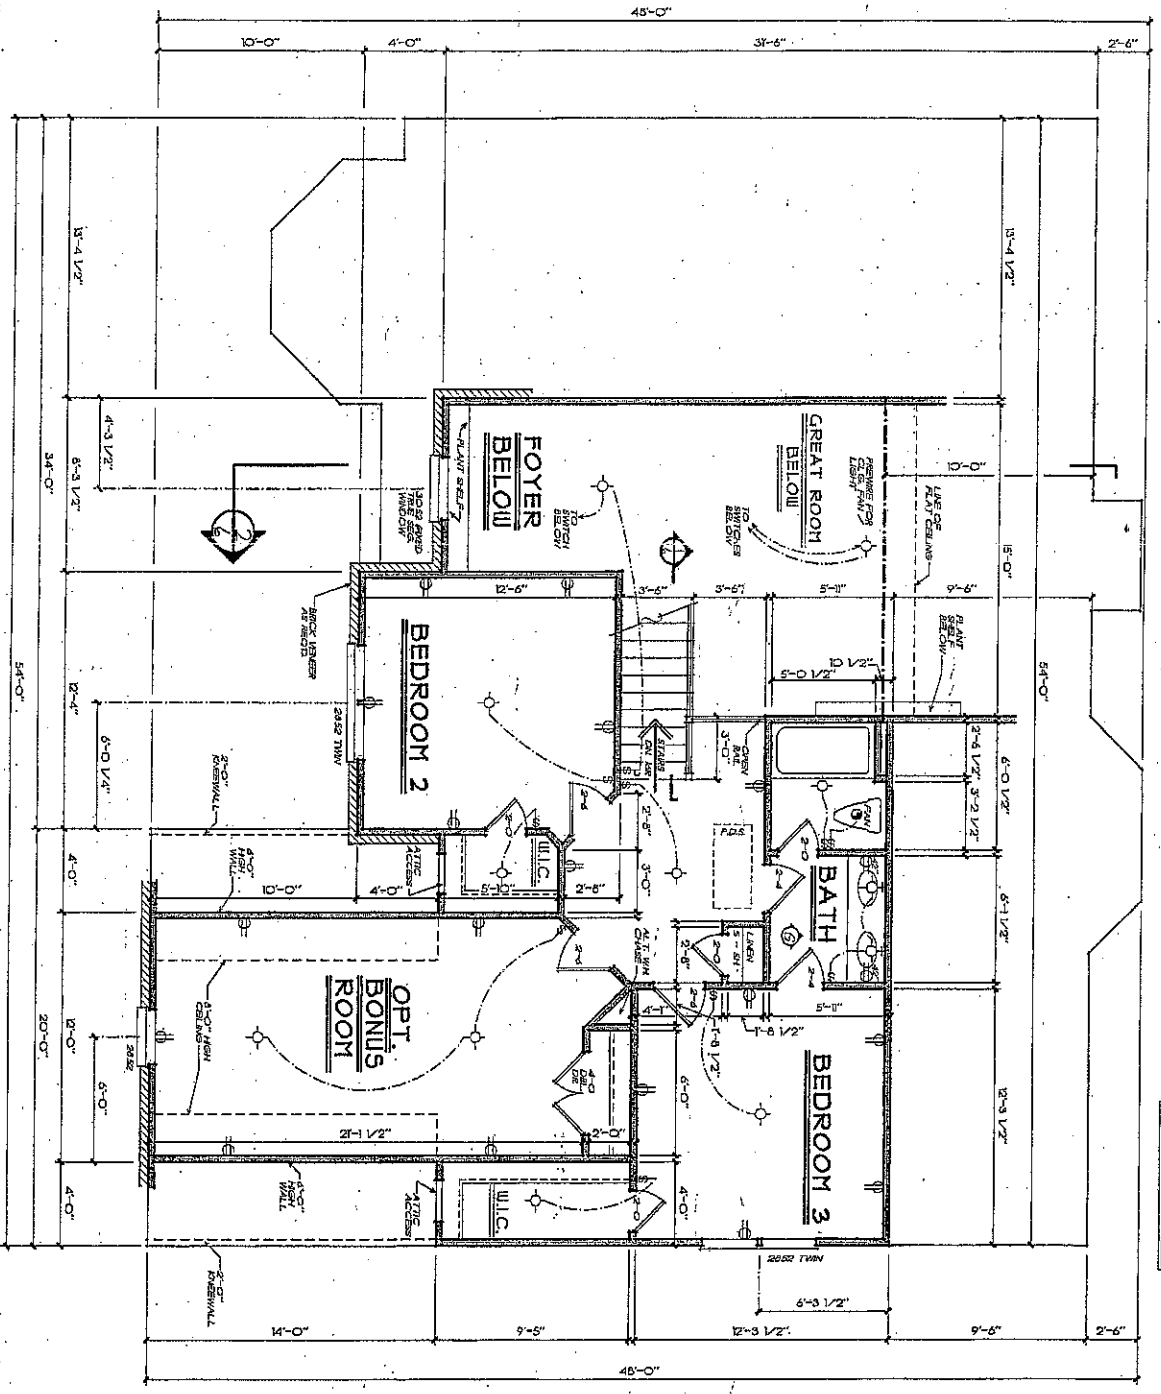



SECOND FLOOR PLAN

1/4" = 1'-0"

NOTE: ALL ANGLES ARE 45° UNLESS OTHERWISE NOTED

IF IT IS AN INCOMPLETE SET OF PLANS

BY APPL. BY APPL.

FBA
FRANK BETZ ASSOCIATES, INC.
2401 LAKE PARK DRIVE/SUITE 250
SMYRNA, GEORGIA 30080
770/431-0868
www.frankbetz.com

SECOND FLOOR PLAN

THE SULLIVAN

HOME PLANS

DATE	REV	DATE	REV

This drawing is not to be reproduced or used for constructing any building without the written authorization of Frank Betz Assoc., Inc.