ORIGINAL DESIGN

Approved on 12/03/07

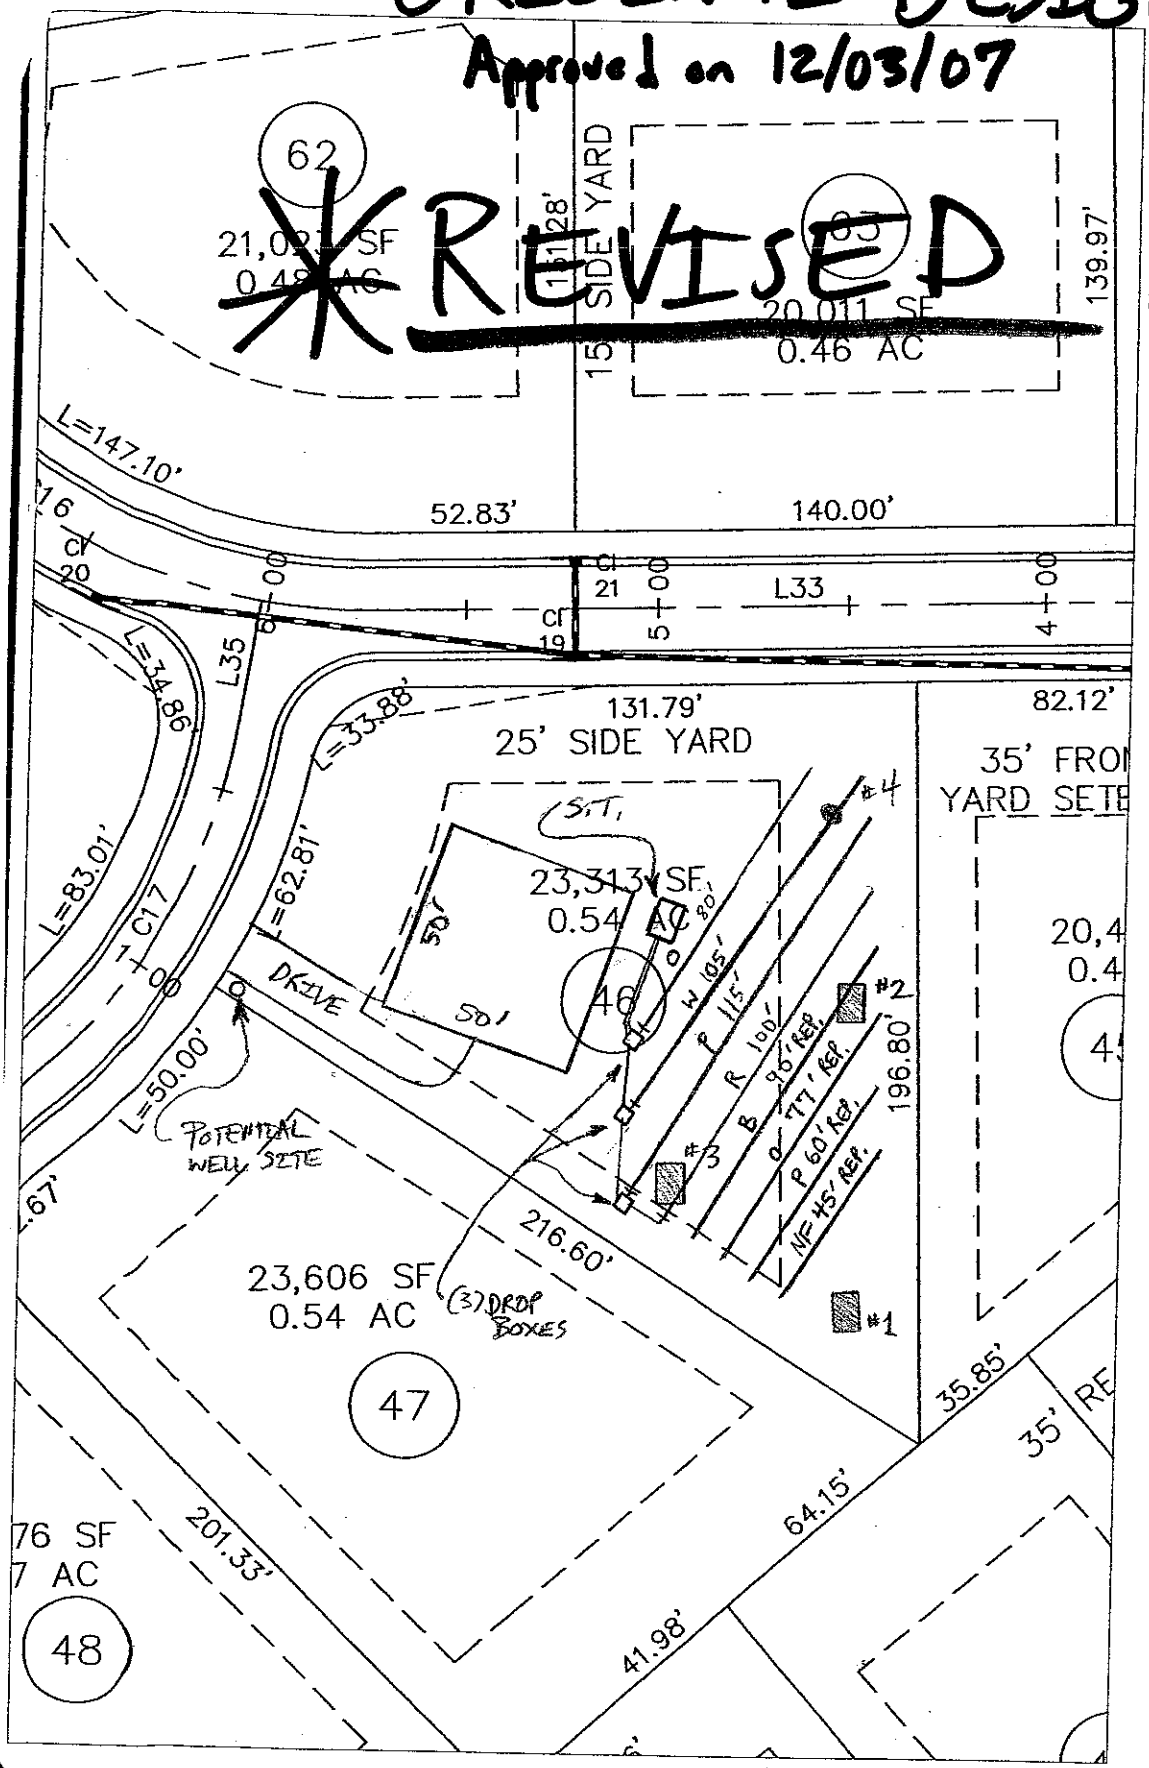


FIGURE NO.	1
Lot 46	
Shinnville Ridge Subdivision – Shinnville Rd.	
Iredell County, NC	

S&ME
3718 OLD BATTLEGROUND ROAD
GREENSBORO, NC 27410
PH. 336-288-7180
FAX. 336-288-8980
WWW.SMEINC.COM

SCALE:	1" = 50'
DATE:	11-20-07
DRAWN BY:	PLM
CHECKED BY:	PGP
PROJECT NO.	1588-07-087