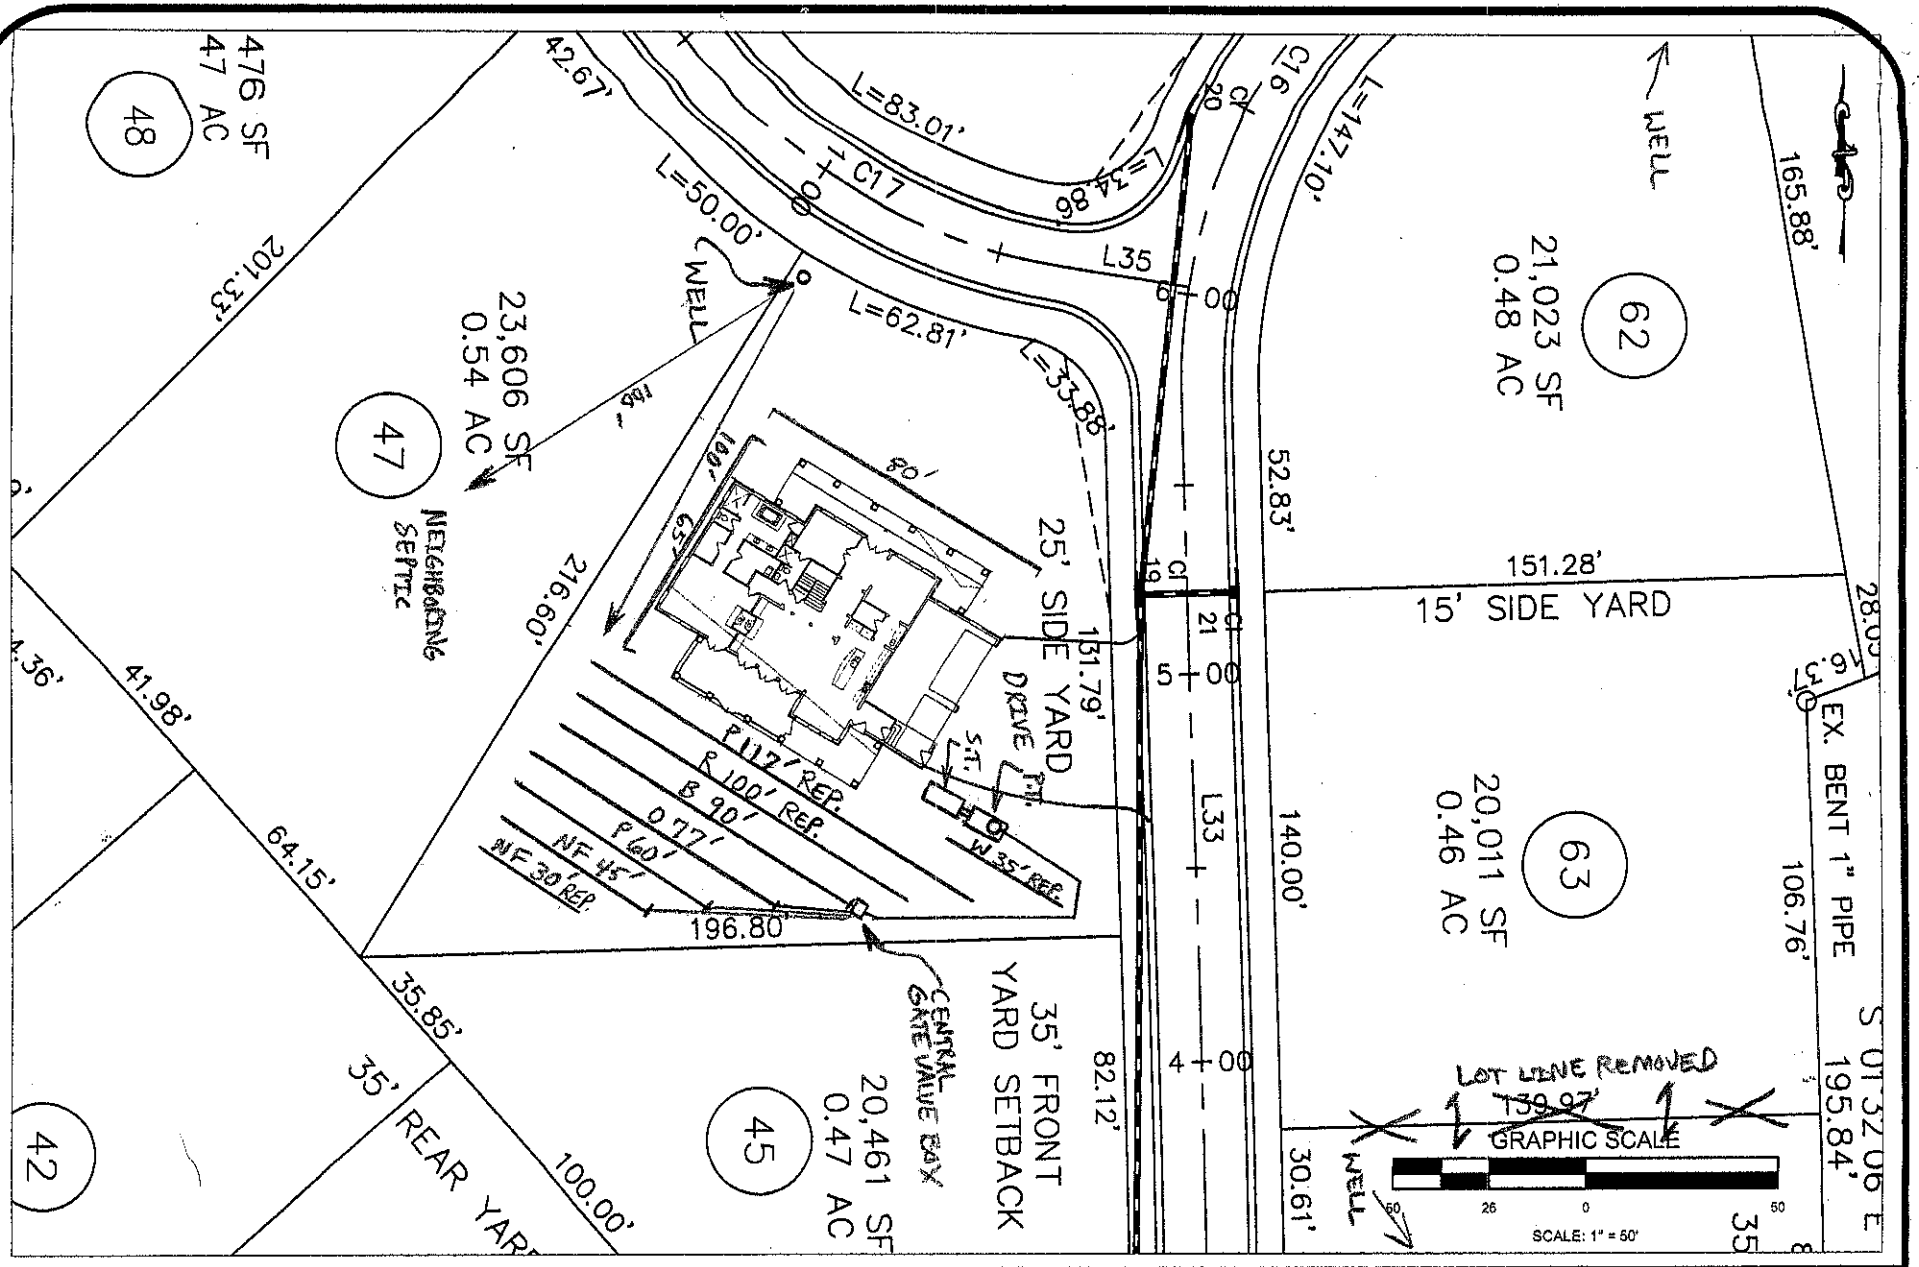


SCALE: 1" = 50'	DATE: 04/08/2008	S&ME	3718 OLD BATTLEGROUND ROAD GREENSBORO, NC 27410 PH. 336-288-7180 FAX. 336-288-8980 WWW.SMEINC.COM	Lot 46 Shinnville Ridge Subdivision – Shinnville Rd. Iredell County, NC	FIGURE NO. 1
PROJECT NO. 1588-08-041	DRAWN BY: PLM				
	CHECKED BY: PGP				