
(704) 663-3495
141 Pond View Rd.
Mooresville, NC. 28115

4- Bedroom House
3 1/2 Bath

*Hold placed on building permit until new deed is recorded

Iredell Co. Zoning jurisdiction

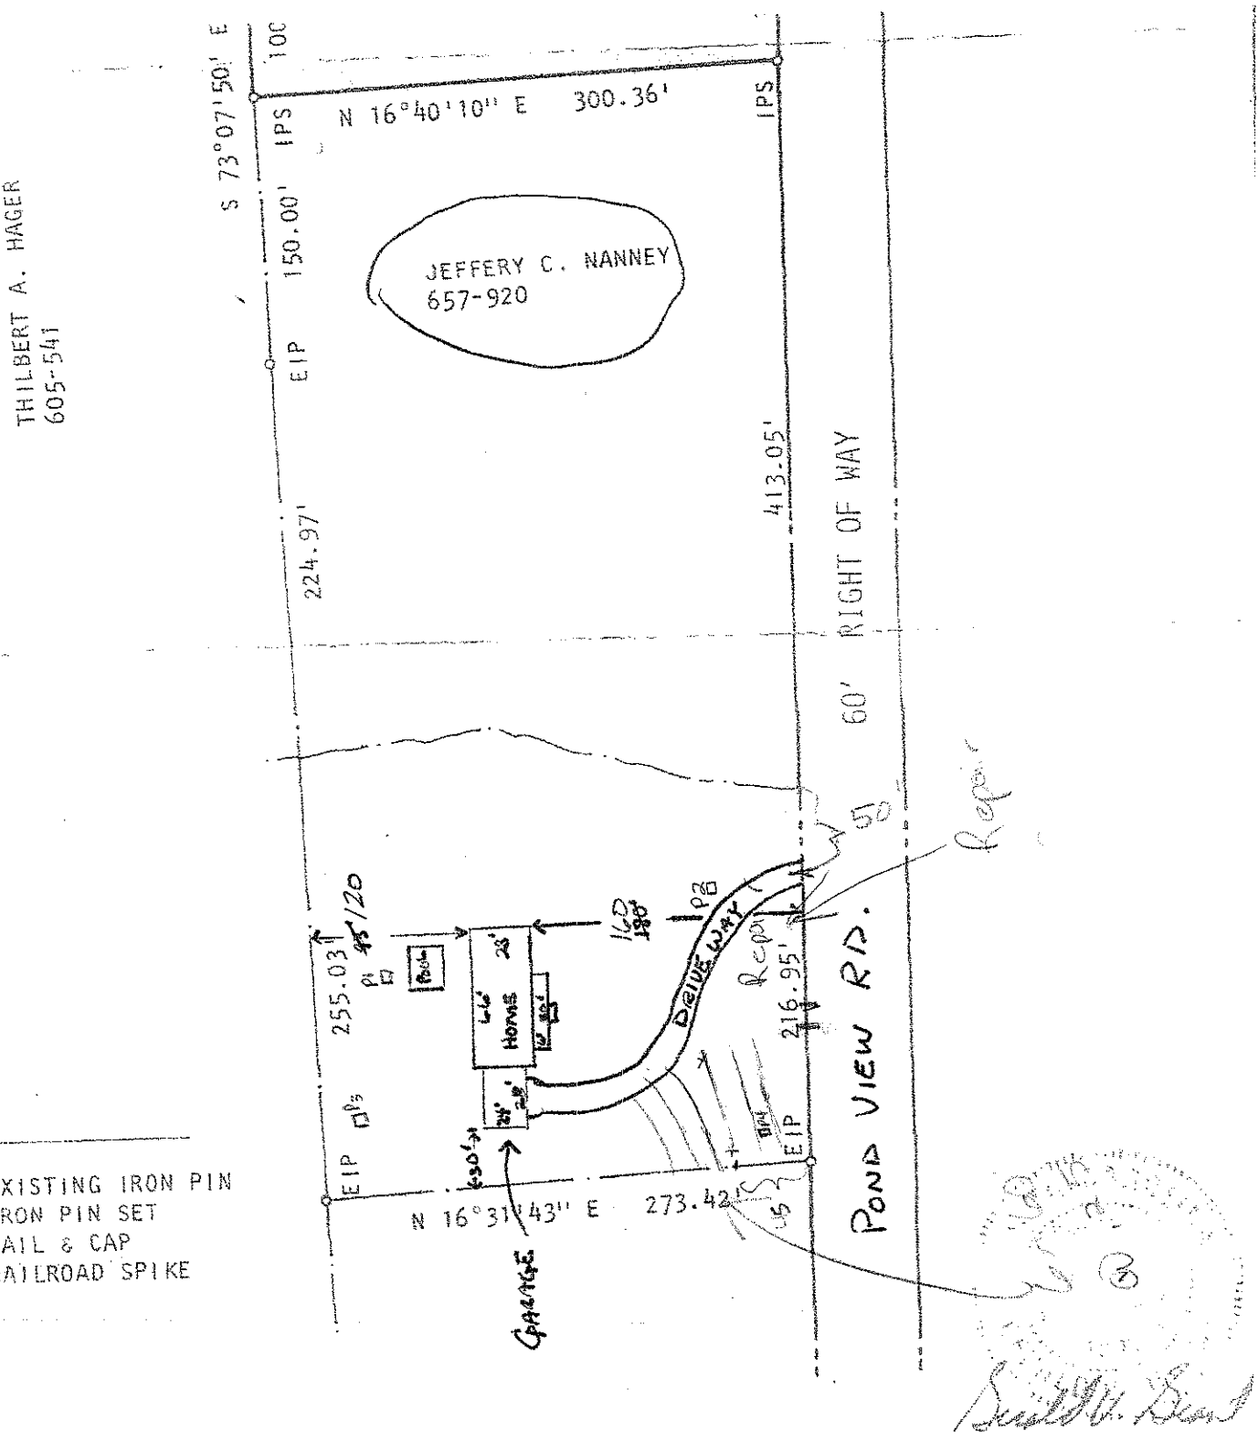

LEGEND:

EIP - EXISTING IRON PIN
IPS - IRON PIN SET
NSC - NAIL & CAP
RRS - RAILROAD SPIKE

RALD V. GRANT & ASSOCIATES
NEERING-SURVEYING-PLANNING
P. O. BOX 268
TESVILLE, N. C. 28677
PHONE 704 872-3136

PROPERTY OF JEFFERY C. NANNEY

TOWNSHIP CODDLE CREEK COUNTY IREDELL STATE N.C.

DRAWING NO. 82026 SCALE 1" = 100' DATE 03-03-82