
## SPECIAL INSTRUCTIONS FOR MULTISECTIONAL SET-UP (Cont'd)
### Typical Overhead Duct Crossover

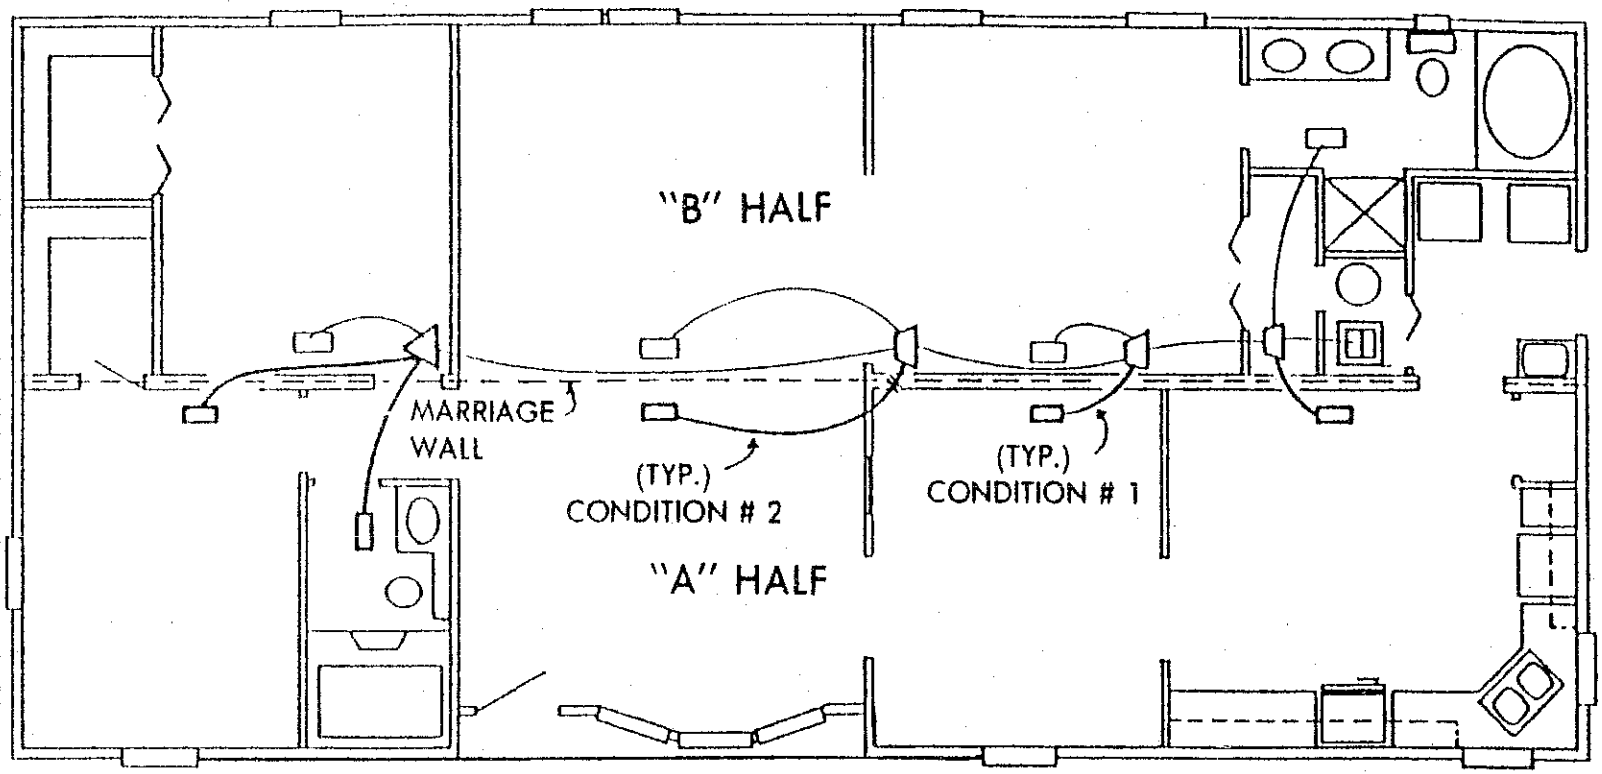


**PLAN VIEW OF TYPICAL OVERHEAD DUCT LAYOUT AND JOINING CONDITIONS**

**GENERAL INFORMATION**

Acknowledgement Of
Plans Submittal ONLY!
STEVE Hrdlicka Date 6-19-07
Leroy Chio Date 6-21-07