
THIS IS TO CERTIFY THAT ON THE 23rd DAY OF JANUARY 19 85 I SURVEYED THE PROPERTY SHOWN ON THIS PLAT, AND THAT THE PROPERTY LINES, WALLS AND BUILDINGS ARE AS SHOWN HEREON AND THERE ARE NO VISIBLE ENCROACHMENTS OTHER THAN THOSE SHOWN HEREON. DRAWING NO. 01785

REVISED JUNE 10, 1986

Offices of KESTLER SURVEYING, INC.
N. C. REGISTERED SURVEYOR
STATESVILLE, N.C.
By Gerald V. Grant

NORTH CAROLINA REGISTERED SEAL L-1593 LAND SURVEYOR GERALD V. GRANT

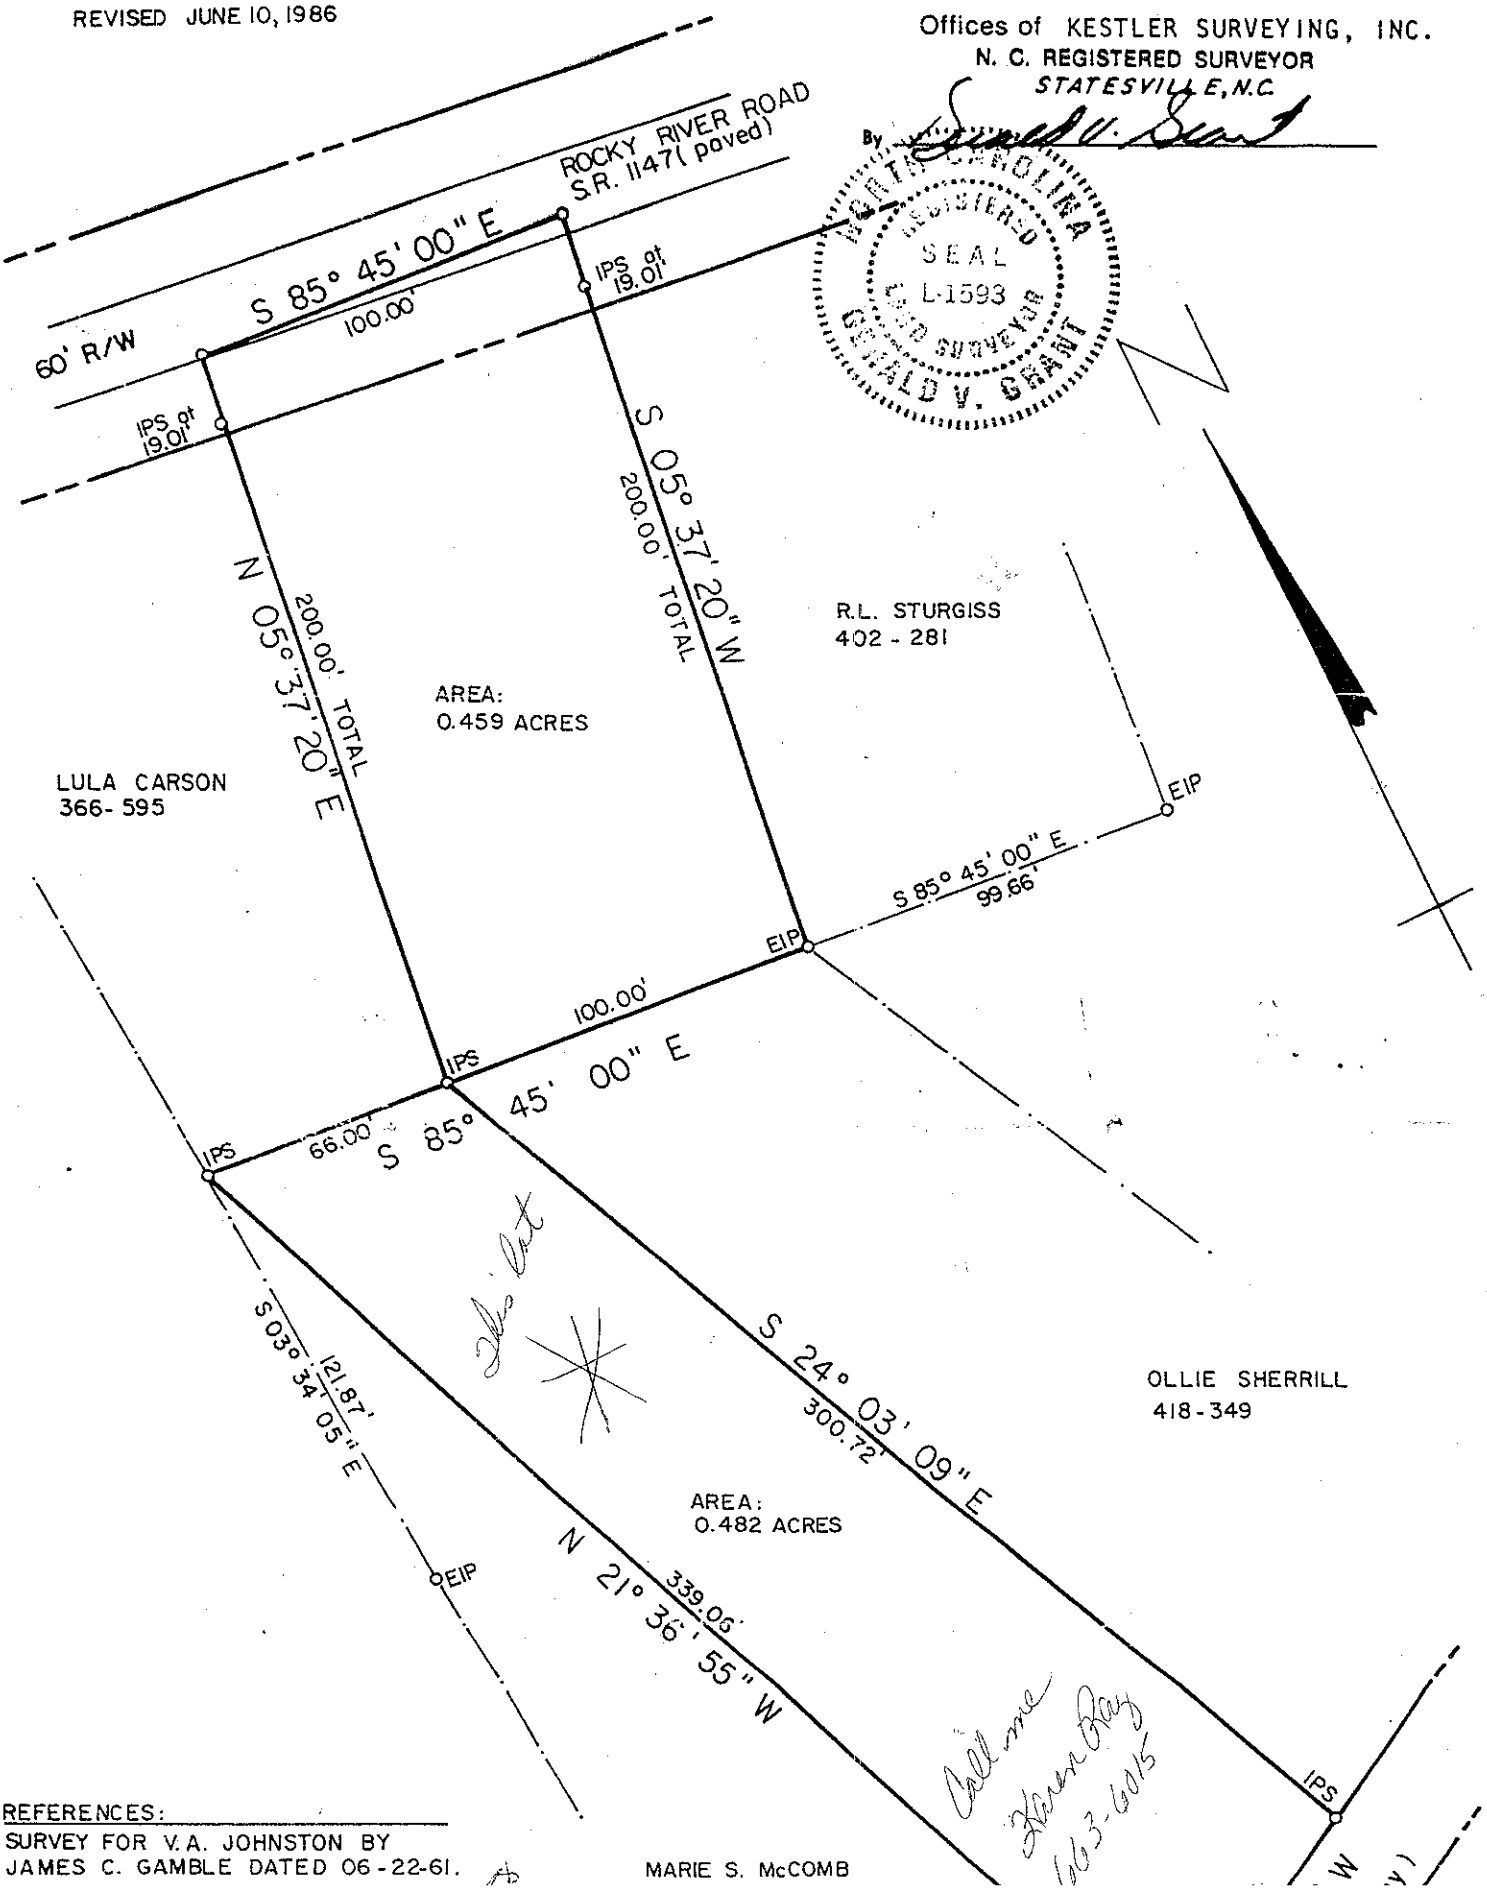

REFERENCES:
SURVEY FOR V. A. JOHNSTON BY JAMES C. GAMBLE DATED 06-22-61.