
# THE FOOTHILLS SERIES

**Plan No. 308**

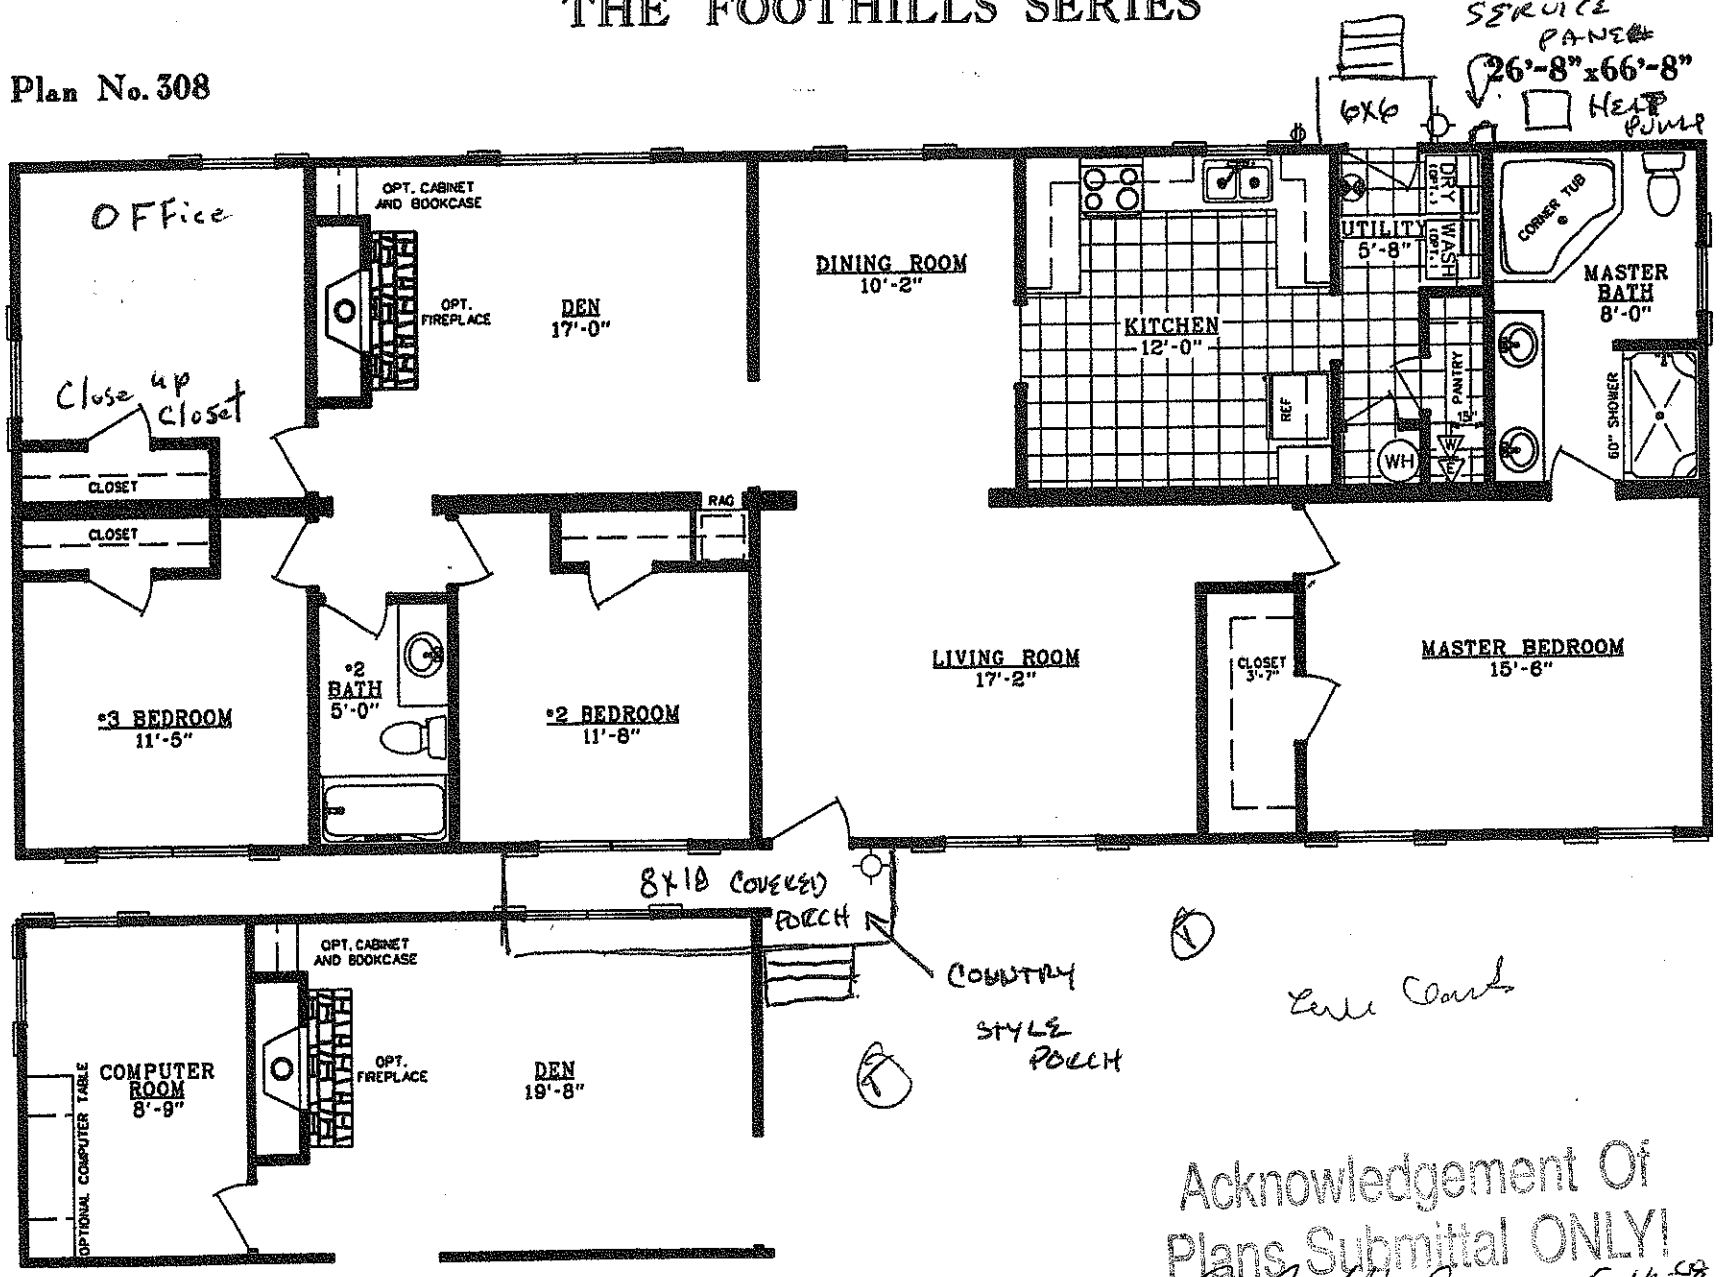


OPTION "A"

Acknowledgement Of Plans Submittal ONLY!

Date 5-16-08

Date 6-12-08

PLAN DGN 8/30/2004 11:49:26 AM