72'-0"

24'-0" | 22'-0" | 26'-0"

5'-10" | 5'-0" | 10'-0" | 3'-0"

)" x 4'-0"

Double 2-6 x 5-0

2'-6" x 5'-0"

8" Square Column

Acknowledgement Of Plans Submittal ONLY!
Date 11-6-12
Date

PORCH
9' Ceiling

NOOK
9' Ceiling

3'-0" | 2'-0" x 5'-0" | 3'-0"

6'-0"

Triple 3-0 x 6-0 @ 7-8

GFI WP

Triple 3-0 x 5-0

3'-0" x 5'-0"

3-0 French 12" Transom

Slope 9' to 12'

2'-8" French

14'-0"

3'-6" | 2'-8" | 12'-2"

BEDROOM #4
9' Ceiling

GAME ROOM
9' Ceiling

6'-0"

1'-6"

2'-0"

2'-8" | 6'-2" | 6'-0"

VL

GFI

2'-8" | 2'-8"

Slope 9' to 11'

Eating Island

LIVING ROOM
12' Ceiling

Builder's choice on location of floor plugs

36" gas ventles

16'-0"

Sink | DW

KITCHEN

DROOM #1
11' Ceiling

12'-0" | 20'-0"

3'-0" x 8-0

Optional Basement Stairs

8'-6"

3'-0"

12'-6"

11'-4"

18'-6"

Ref.

Pantry

3-0 x 8-0

3'-0"

Opt. Wall And Door

BEDROOM #3
9' Ceiling

2'-8"

8" Soffit @ 8'-0"
8" Column

4'-0"

2'-8"

A. C.

Dryer | Washer

W.H.

11' Ceiling

6-0 x 8-0

Double 2-6 French w/ 24" Tran.

Double 2-0 French

12'-0"

13'-8"

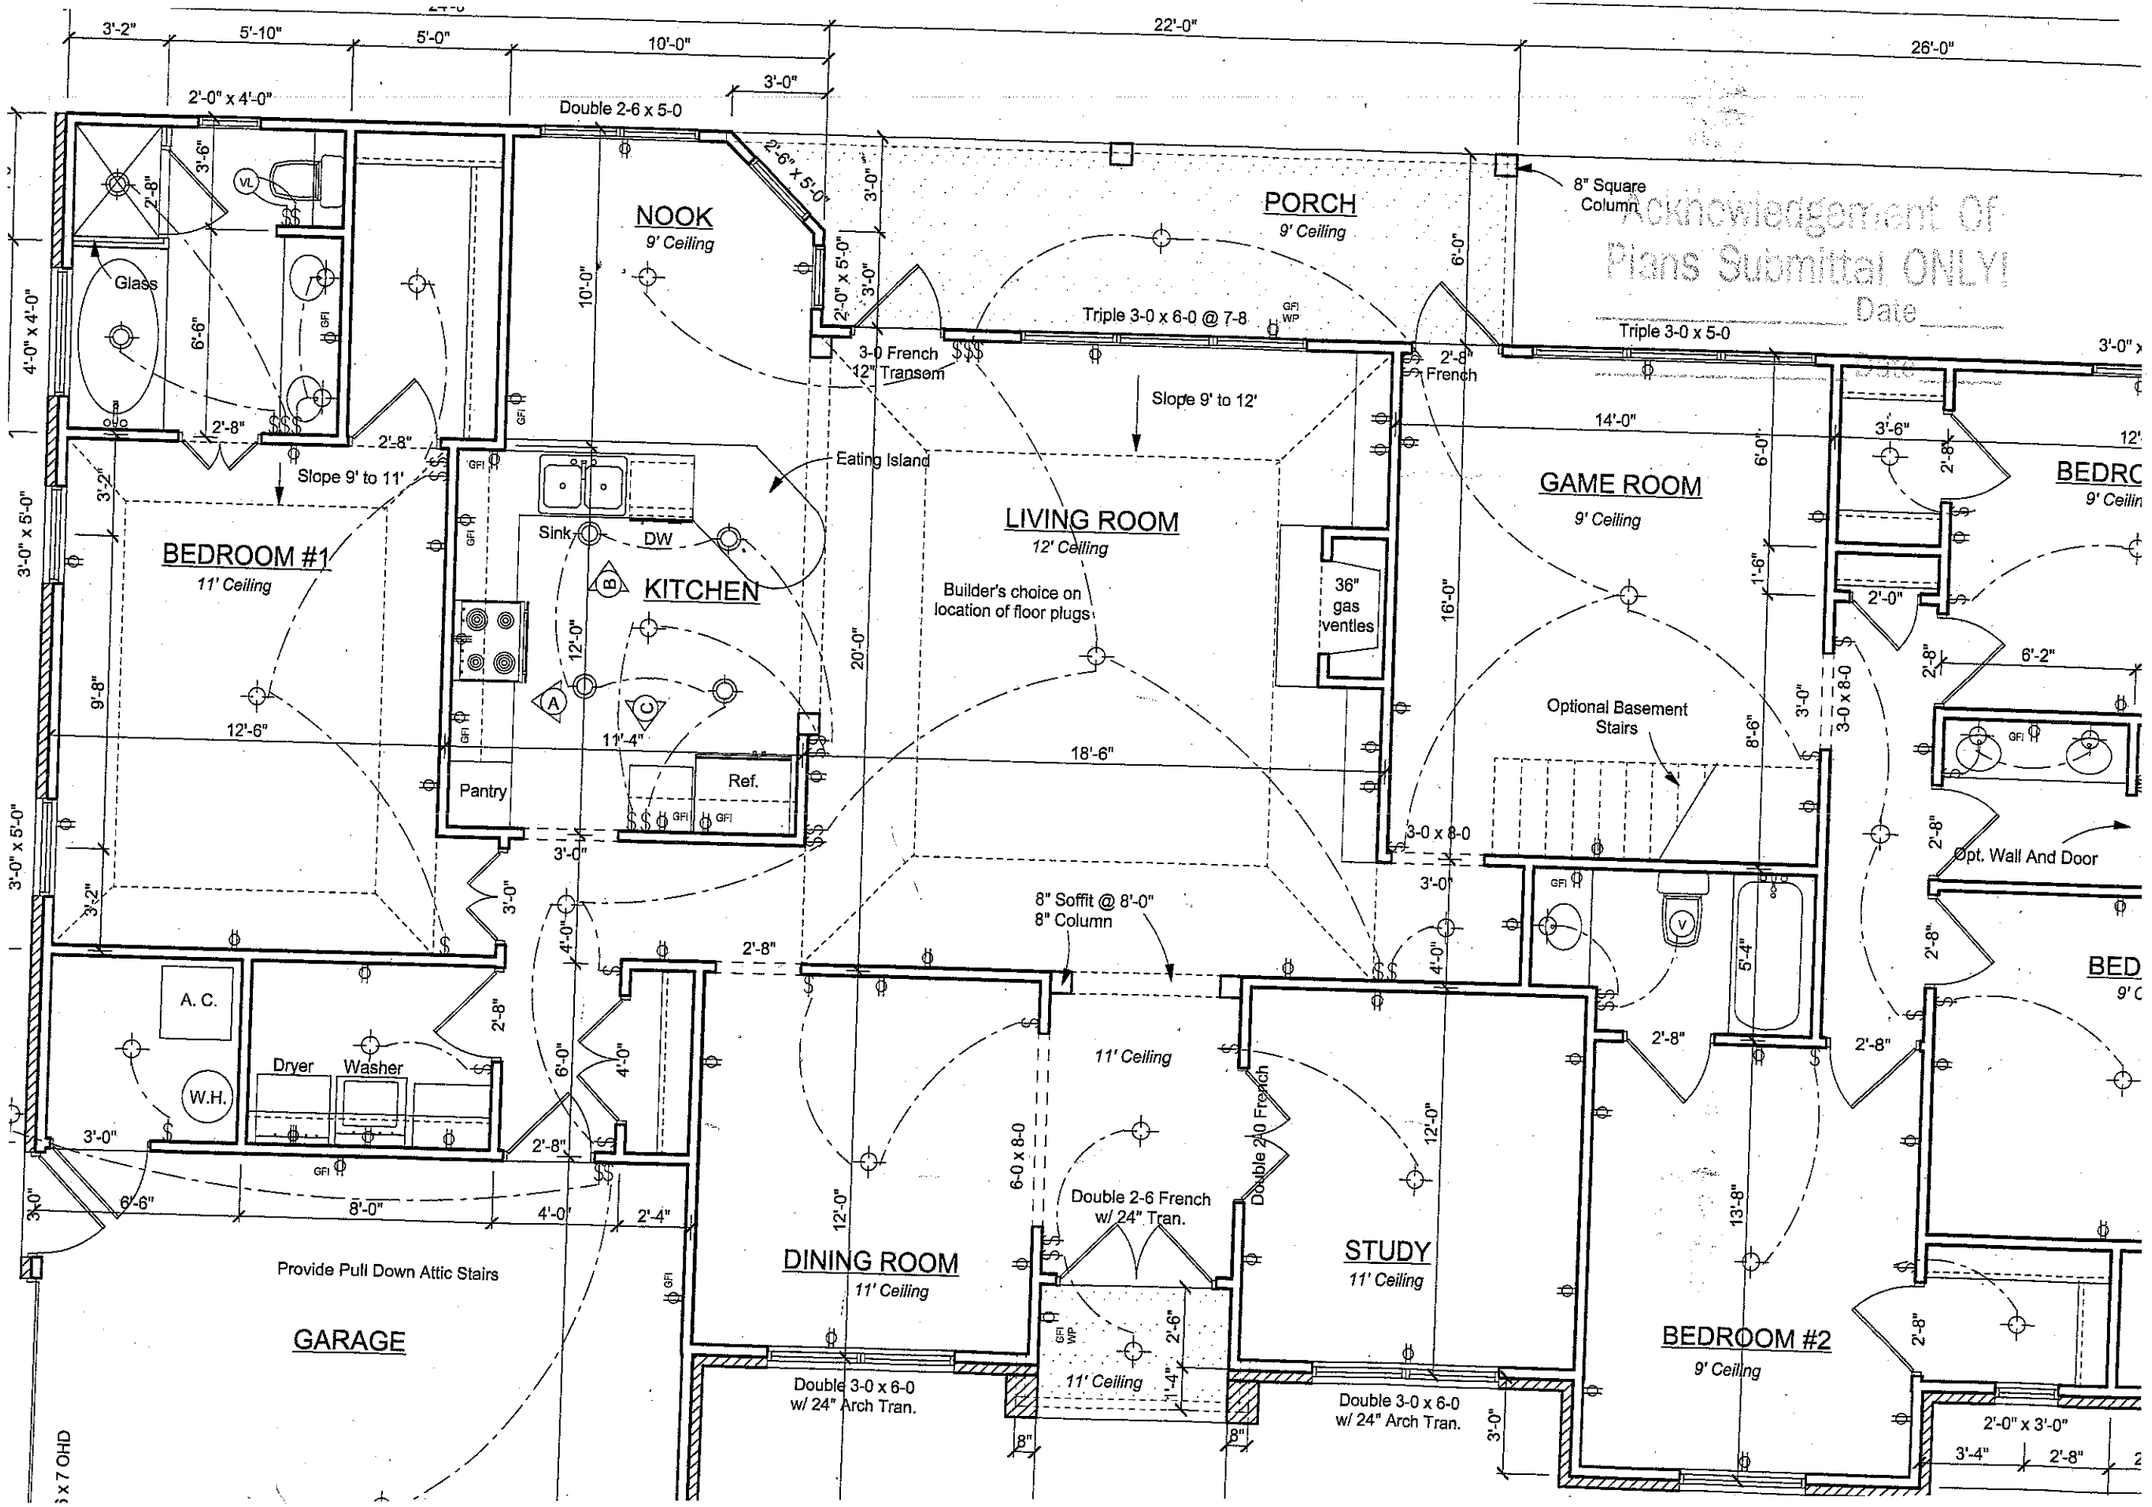
8'-0" | 4'-0" | 2'-4"

Provide Pull Down Attic Stairs

DINING ROOM
11' Ceiling

STUDY
11' Ceiling

BEDROOM #2


Acknowledgement Of
Plans Submittal ONLY!
Date
NOOK
9' Ceiling
PORCH
9' Ceiling
8" Square
Column
Double 2-6 x 5-0
2'-0" x 4'-0"
2'-6" x 5'-0"
2'-0" x 5'-0"
Triple 3-0 x 6-0 @ 7-8
Triple 3-0 x 5-0
3-0 French
12" Transom
2'-8"
French
Slope 9' to 12'
Slope 9' to 11'
Eating Island
BEDROOM #1
11' Ceiling
KITCHEN
Sink
DW
LIVING ROOM
12' Ceiling
Builder's choice on
location of floor plugs
36"
gas
ventles
GAME ROOM
9' Ceiling
Glass
Pantry
Ref.
11'-4"
18'-6"
12'-6"
Optional Basement
Stairs
3-0 x 8-0
Opt. Wall And Door
A. C.
W.H.
Dryer
Washer
8" Soffit @ 8'-0"
8" Column
11' Ceiling
6-0 x 8-0
Double 2-0 French
Double 2-6 French
w/ 24" Tran.
DINING ROOM
11' Ceiling
STUDY
11' Ceiling
BEDROOM #2
9' Ceiling
Provide Pull Down Attic Stairs
GARAGE
Double 3-0 x 6-0
w/ 24" Arch Tran.
Double 3-0 x 6-0
w/ 24" Arch Tran.
14'-0"
22'-0"
26'-0"
20'-0"
16'-0"
10'-0"
12'-0"
13'-8"
8'-6"
9'-8"
5'-10"
5'-0"
3'-2"
3'-6"
6'-6"
6'-2"
8'-0"
4'-0"
2'-4"
1'-4"
2'-0" x 3'-0"
3'-4"