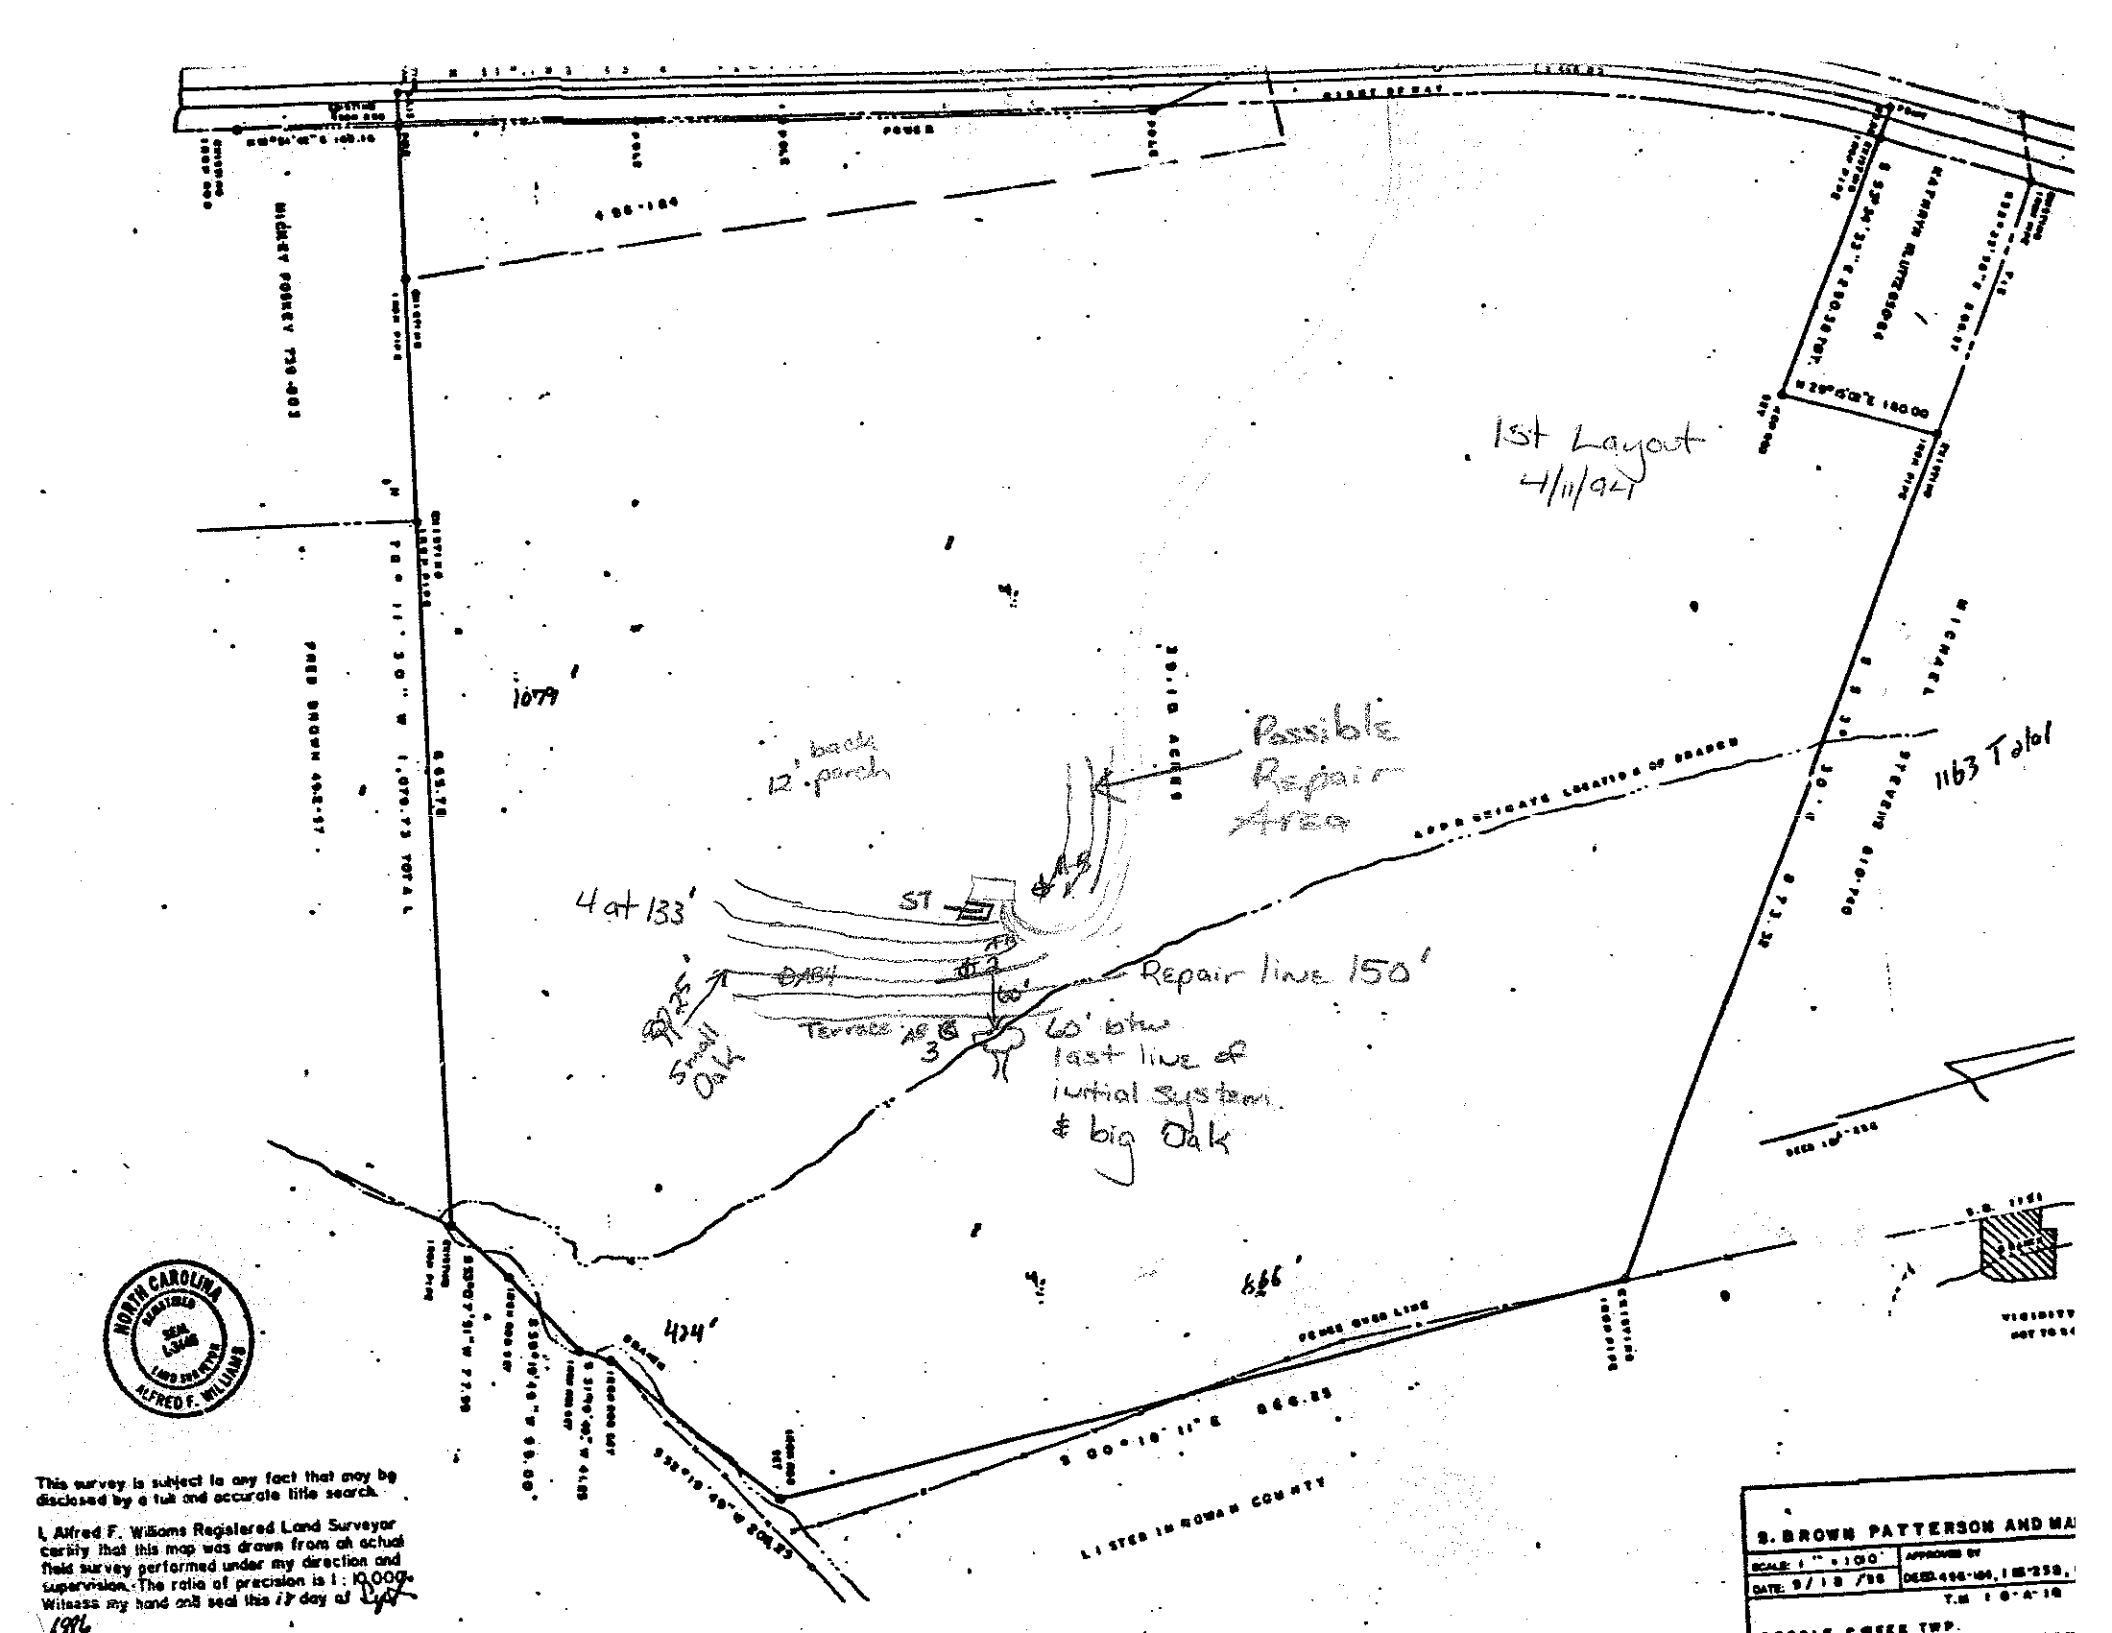

1st Layout
4/11/94
1079'
12' back porch
Possible Repair Area
1163 Total
4 at 133'
ST
Repair line 150'
60'
Terrace at 3
60' btw last line of initial system & big Oak
Small Oak
666'
434'
S 00°18' 11" E 666.85
LI 1568 IN ROWAN COUNTY
NORTH CAROLINA
SEAL L-3246
LAND SURVEYOR
ALFRED F. WILLIAMS
This survey is subject to any fact that may be disclosed by a full and accurate title search.
I, Alfred F. Williams Registered Land Surveyor certify that this map was drawn from an actual field survey performed under my direction and supervision. The ratio of precision is 1 : 10,000+. Witness my hand and seal this 17 day of July 1996
S. BROWN PATTERSON AND MA
SCALE: 1" = 100'
DATE: 9/18/96