
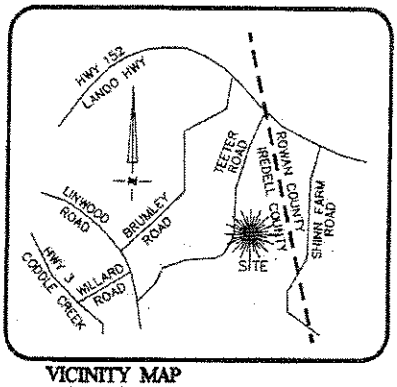


VICINITY MAP
Not To Scale

NOTE:
1. BUILDER ASSUMES RESPONSIBILITY FOR GRADING LOT AND/OR DESIGNING STEPS, PORCHES, DECKS, ETC. AS NECESSARY TO PREVENT ENCROACHMENT INTO SETBACKS.
2. HOUSE DIMENSIONS AND OPTIONS SHOULD BE VERIFIED WITH CONTRACTOR PRIOR TO CONSTRUCTION.
3. SETBACKS/ EASEMENTS SHOULD BE VERIFIED WITH DEVELOPER AND LOCAL OFFICIALS PRIOR TO CONSTRUCTION.
4. THIS IS A CONCEPTUAL DRAWING AND CONTENTS SHOWN HEREON ARE SUBJECT TO CHANGE UPON FINAL CONSTRUCTION.

CURVE TABLE				
CURVE	BEARING	CHORD	LENGTH	RADIUS
C1	N14°27'42"W	167.50	167.60	1390.00
C2	S04°56'31"E	73.83	83.05	50.00

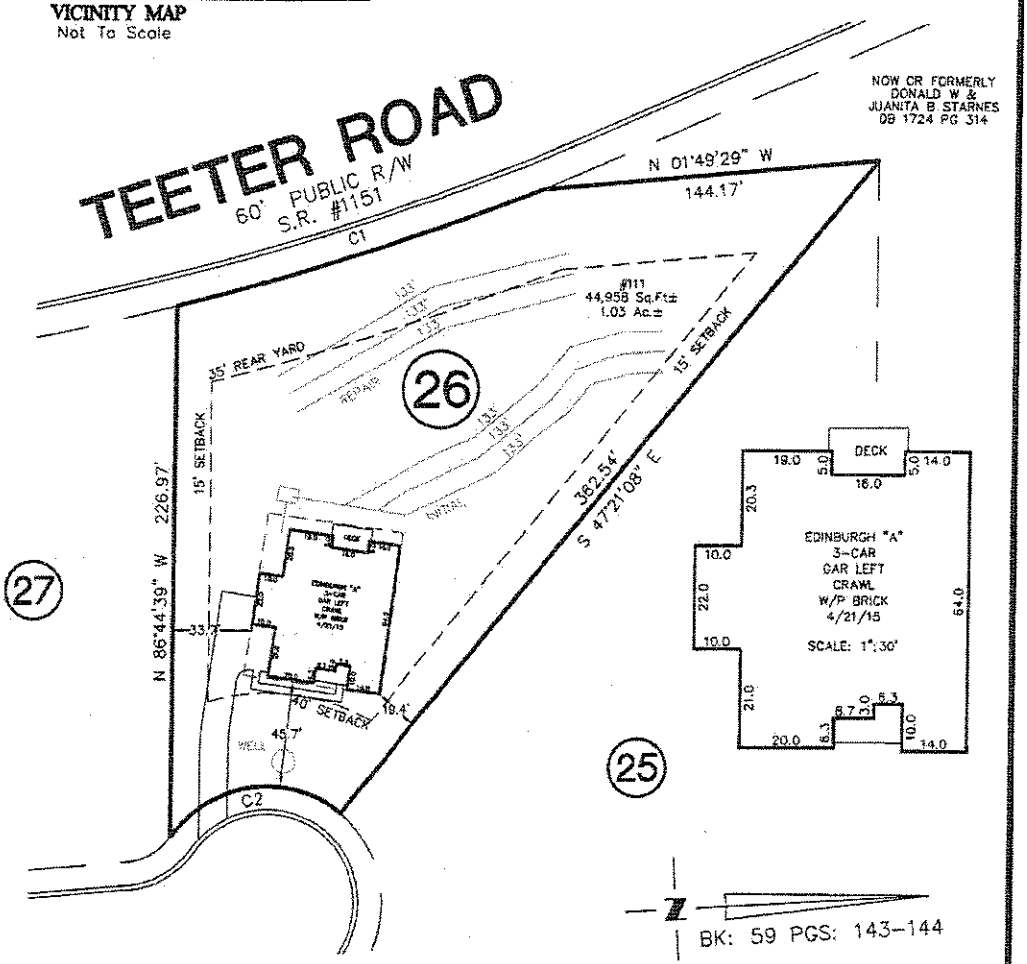

45' PUBLIC R/W

AVENSONG COURT

NOTE:
ALL LOTS ARE SUBJECT TO A 10' DRAINAGE & UTILITY EASEMENT ALONG ALL LOT LINES.

THIS PROPERTY LIES WITHIN "ZONE X" ACCORDING TO FLOOD INSURANCE RATE MAP COMMUNITY PANELS #3710467600J, DATED MARCH 18, 2008 & #3710468500K, DATED JUNE 16, 2009. XONE X BEING THE AREAS DETERMINED TO BE OUTSIDE THE 0.2% ANNUAL CHANCE FLOODPLAIN.

THIS PROPERTY MAY BE SUBJECT TO ANY AND ALL APPLICABLE DEED RESTRICTIONS, EASEMENTS, RIGHT-OF-WAY, UTILITIES AND RESTRICTIVE COVENANTS WHICH MAY BE OF RECORD OR IMPLIED

THIS DRAWING DOES NOT REFLECT AS-BUILT INFORMATION

PRELIMINARY PLAT
NOT FOR RECORDATION, CONVEYANCES, OR SALES

60 0 60
SCALE: 1" = 60'

EASTOVER
LAND SURVEYING COMPANY, P.A.
LAND SURVEYORS - PLANNERS - (C-1833)
10430 PARK ROAD, SUITE #300
CHARLOTTE, NORTH CAROLINA 28210
PHONE (704) 927-8080
FAX (980) 309-0842

HOUSE LOCATION PLOT PLAN
FOR

LOT 26, HOLLYBROOK SUBDIVISION
Coddle Creek Township, Iredell County, North Carolina

PROPERTY OF: BENCHMARK COMMUNITIES

MAP BOOK 59 PAGE 143-144 DEED REFERENCE

DRAWN BY: ERG | DATE: FEBRUARY 12, 2016