
8 x 12 Deck

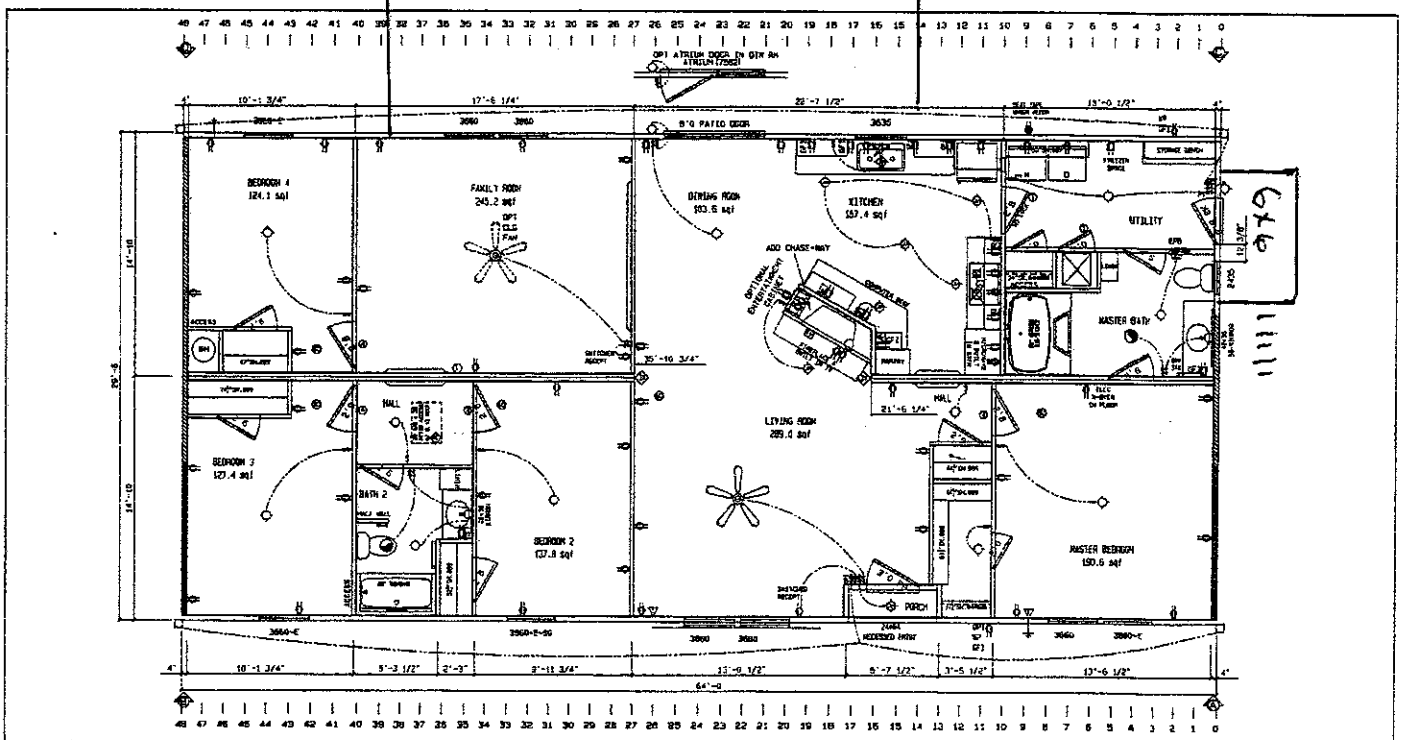

BRAND	SERIES	REVISIONS	BY	DATE	GENERAL NOTES	DRAWING TITLE	RETURN AIR REQUIREMENTS	MODEL NAME	SQ. FT.
OAKWOOD	CL32				CEILING HEIGHT = 96.00	MASTER PLAN	① 20"x30" GRILL REQUIRED ② 4"x10" GRILL W/ 2 1/2" DOOR UNDERCUT ③ DOORS MUST BE UNDERCUT 2 1/2" MIN. ④ 4"x24" OR 6"x14" GRILL REQUIRED		1899
OAKWOOD HOMES CORP.					REFER TO SHEET PAGE 300-2.0.1 FOR AREA LIGHT & VENT REFER TO SHEET PAGE D-1.2 FOR ELEC. SYMBOL & BRANCH CIRCUIT NUMBER FLOOR FRAMING SPACING = 16 TOTAL HEATED SQFT = 152,832 SQ (EXCLUDES W/ OPTIONS)		⑤ INDICATES REQUIRED NUMBER OF SHEETS IN COLUMN ⑥ THE 6 SPECIFIES ONLY THERE CAN BE NO HOLES IN STUDS IN COLUMN	PLANT: 958 DESCRIPTION: 32X64 48R-28A MODEL NO.: 1737 DRAWN BY: DEB DRG. DATE: 04/15/2006 DATE PRINTED: 08/20/2009 SHEET NO.: 1-1	

VANG

8 x 12 covered

Handicapp Ramp


Concrete Drive

Acknowledgement Of
Plans Submittal ONLY!

Date 7-22-09

Date 7-17-09

8 x 12 Deck

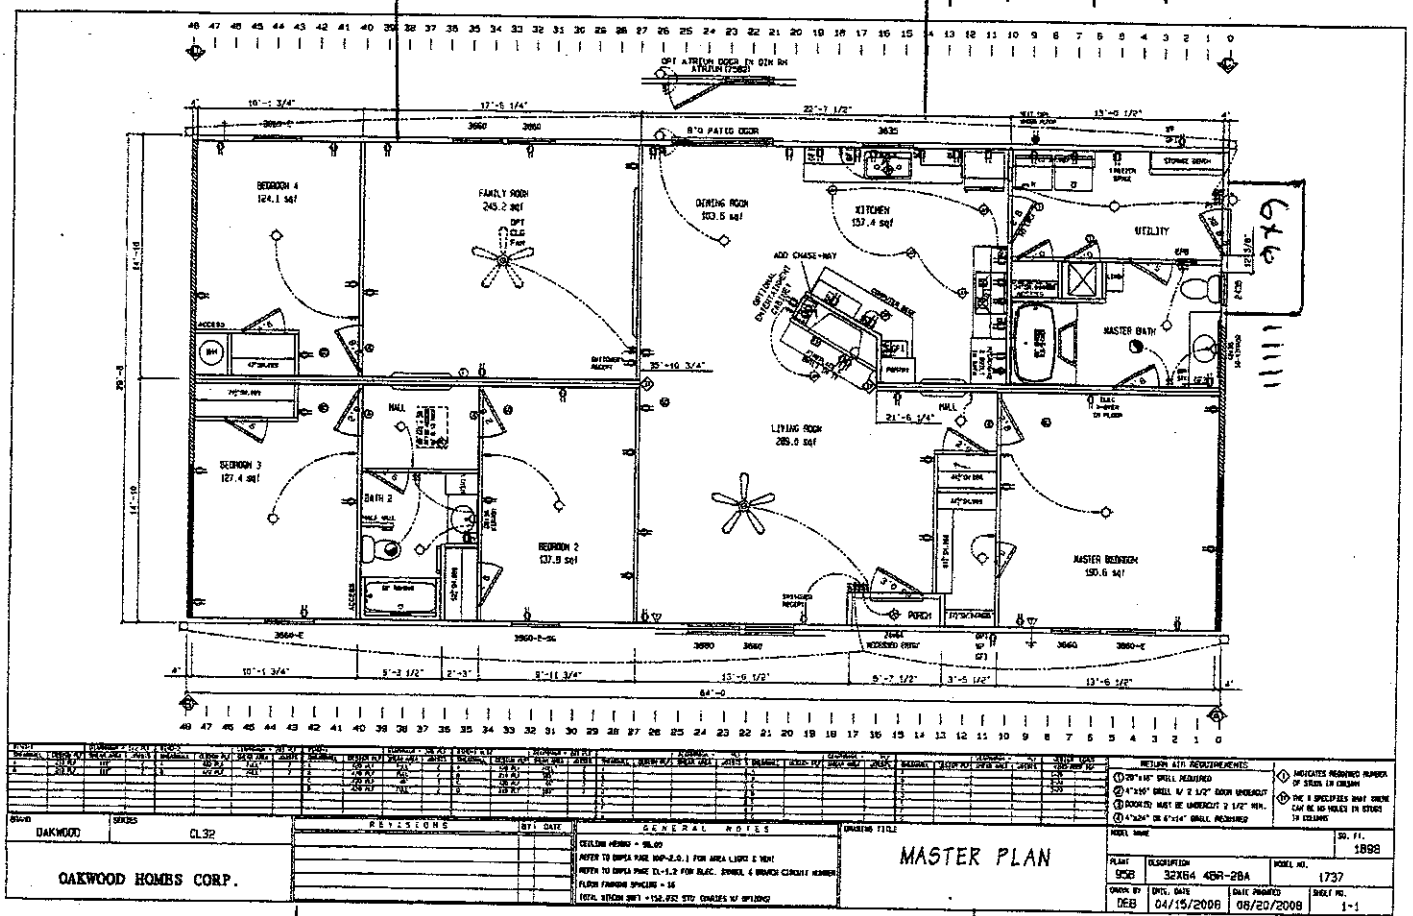

BRAND	OAKWOOD
SERIES	CL32
	OAKWOOD HOMES CORP.
REVISIONS	
GENERAL NOTES	
DRAWING TITLE	MASTER PLAN
MODEL NAME	
SQ. FT.	1898
PLANT	958
DESCRIPTION	32X64 4BR-2BA
MODEL NO.	1737
DRAWN BY	DEB
ENGR. DATE	04/15/2008
DATE PRINTED	08/20/2008
SHEET NO.	1-1

YANG

8 x 12 Covered

Handicapp Ramp

Concrete Drive

Acknowledgement Of Plans Submittal ONLY!

Date 7-22-09

Date 7-17-09