...RTMENT OF ENVIRONMENT AND NATURAL RESOURCES
...VISION OF ENVIRONMENTAL HEALTH
...N-SITE WASTEWATER SECTION

Sheet ___ of ___
PROPERTY ID #: _____
COUNTY: _____

SOIL/SITE EVALUATION
for ON-SITE WASTEWATER SYSTEM

...WNER: _____ APPLICATION DATE _____
...DDRESS: _____ DATE EVALUATED: 4-22-03
...ROPOSED FACILITY: _____ PROPOSED DESIGN FLOW (.1949): _____ PROPERTY SIZE: _____
...OCATION OF SITE: Lot 4/5 Revised Alexander Rd Campground PROPERTY RECORDED: _____
...VATER SUPPLY: ☐ Private ☐ Public ☐ Well ☐ Spring ☐ Other _____
...EVALUATION METHOD: ☐ Auger Boring ☐ Pit ☐ Cut
...YPE OF WASTEWATER: ☐ Sewage ☐ Industrial Process ☐ Mixed

PROFILE #	.1940 LANDSCAPE POSITION/ SLOPE %	HORIZON DEPTH (IN.)	SOIL MORPHOLOGY (.1941) .1941 STRUCTURE/ TEXTURE	SOIL MORPHOLOGY (.1941) .1941 CONSISTENCE/ MINERALOGY	OTHER PROFILE FACTORS .1942 SOIL WETNESS/ COLOR	.1943 SOIL DEPTH	.1956 SAPRO CLASS	.1944 RESTR HORIZ	PROFILE CLASS & LTAR
1		0-5	gr fsl SCL	fr sss sp					.3
		5-46	m fsbk RC	fr sp	few mod sap				
		46-51	gr fsl LS sap	fr sss sp					
2A	on ridge Lot 5 Existing	0-23	m fsbk RC	fr sp sso					.3
		24-50	LS sap	fr sss sp					.4
		50-59	weathered SL/LS sap	fr sss sp					
3B		0-5	gr fsl SCL	fr sss sp					.3
		5-49	sbk RC/CL	fr sp/sss sp	few-common mod sap 30"				
4									

DESCRIPTION	INITIAL SYSTEM	REPAIR SYSTEM
Available Space (.1945)		
System Type(s)		
Site LTAR		

OTHER FACTORS (.1946): _____
SITE CLASSIFICATION (.1948): _____
EVALUATED BY: _____
OTHER(S) PRESENT: _____

COMMENTS: _____

I, Dale B. Hilderbran Hereby Certify that this Plat was drawn from an actual Survey made under my direct supervision, (Deed Description recorded in Deed Book 1088 Page 389 and Deed Book _____ Page _____), that the Ratio of Precision is 1 : 20,000+ as calculated, that the Boundaries not Surveyed are shown as Broken Lines, that this Plat was prepared in accordance with the Standards of Practice for Land Surveying in North Carolina, as amended.


FEB. 28, 2003
Date

Dale B. Hilderbran
N. C. Professional Land Surveyor L-2861

NORTH CAROLINA PROFESSIONAL SEAL L-2861 LAND SURVEYOR DALE B. HILDERBRAN

I Hereby Certify that this Survey is a Recombination of Existing Parcels and is an exception to the definition of Subdivision

Dale B. Hilderbran
N. C. Professional Land Surveyor L-2861

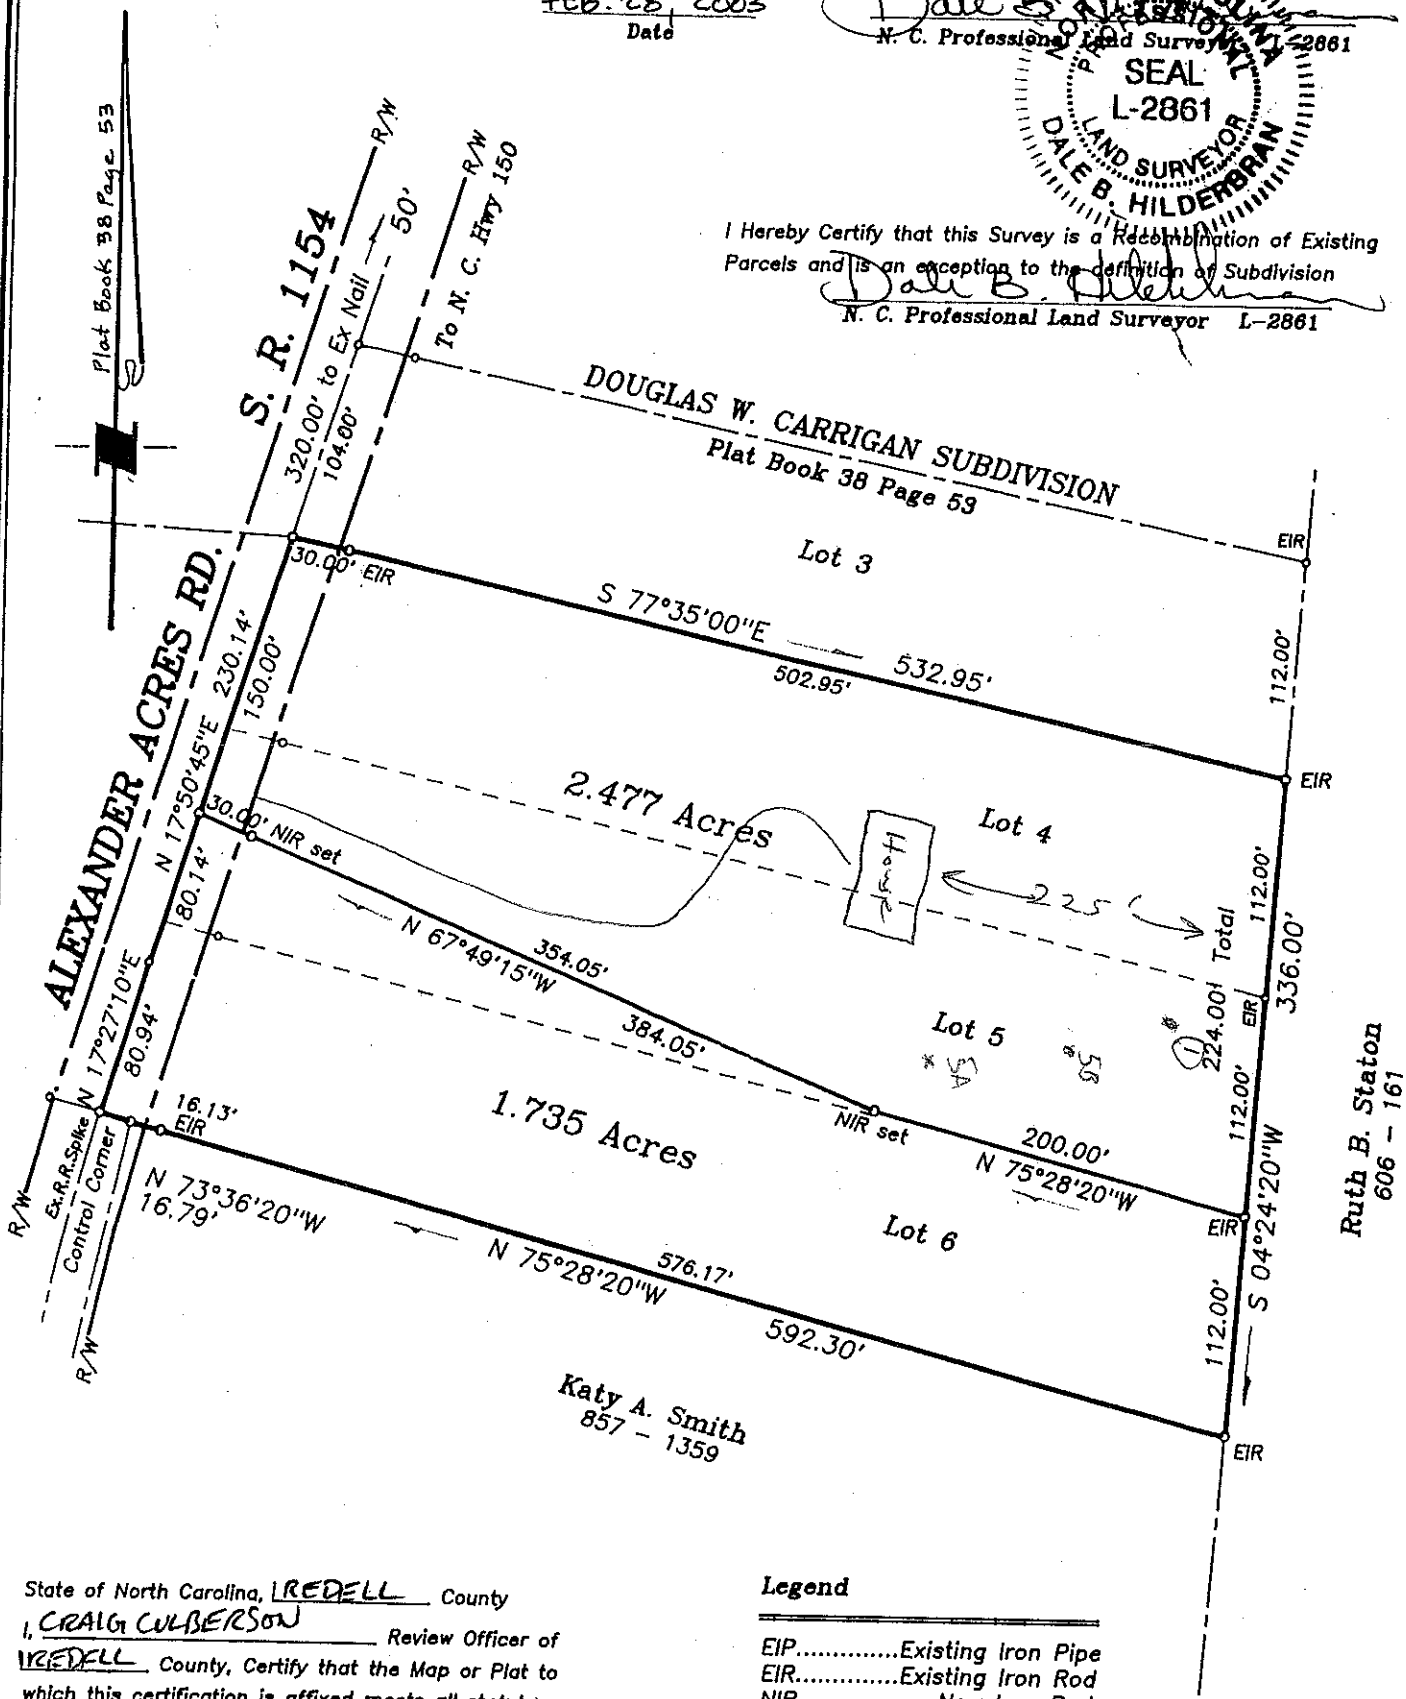

State of North Carolina, IREDELL County

I, CRAIG CULBERSON Review Officer of IREDELL County, Certify that the Map or Plat to which this certification is affixed meets all statutory requirements for recording.

3/4/03
Date

Craig Culberson
Review Officer

Legend

EIP.....Existing Iron Pipe
EIR.....Existing Iron Rod
NIR.....New Iron Rod
R/W.....Right of Way