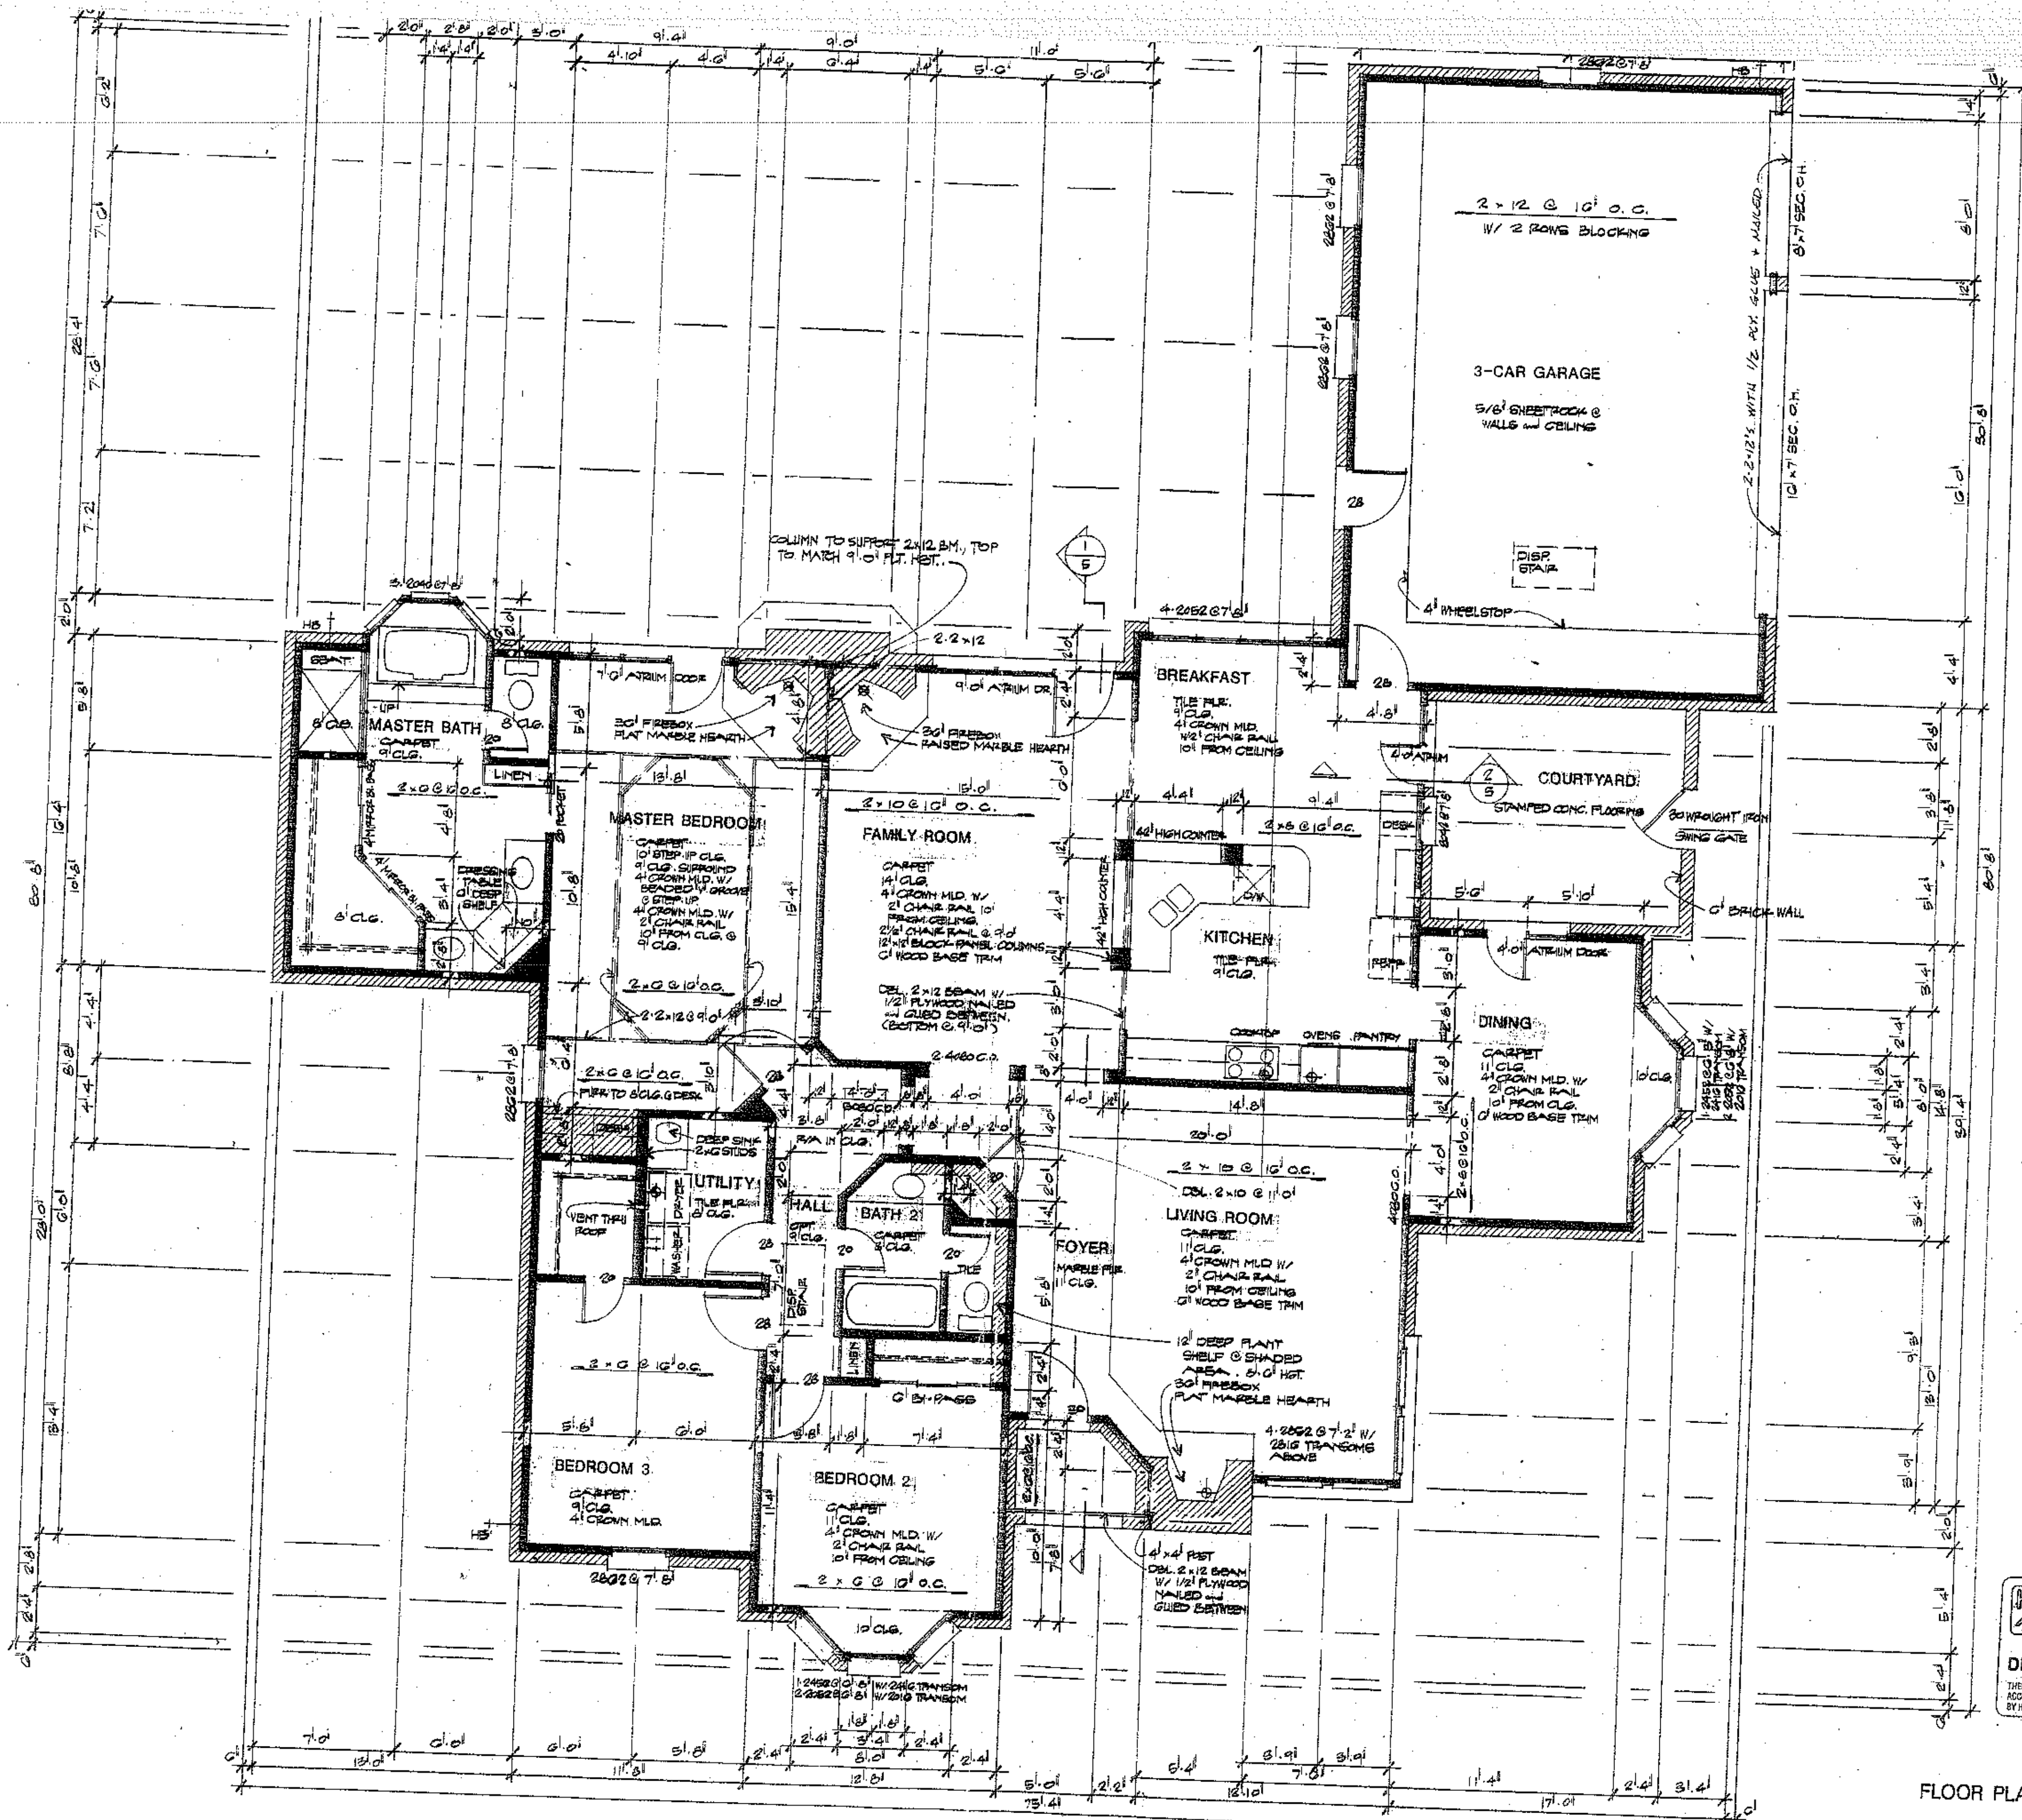


LARRY W. GARNETT
P.B.D. Cert. No. Tx-228

Acknowledgement Of Plans Submittal ONLY!

Date ____

Date 4/30/03

AREAS:

TOTAL LIVING AREA: 2461 SQ. FT.
PORCH and COURTYARD: 170
GARAGE: 700

WATER HEATER IN ATTIC W/ PAN and DRAIN.

BUILDER TO VERIFY ALL DIMENSIONS.

ALL ANGLES @ 45°

WINDOW SIZES SHOWN ARE THOSE OF: 'ANDERSEN CORP.' BAYPORT, MINN. 55003

FRONT DOOR SHOWN IS THE 'ORLEANS' CHOSEN FROM THE CATALOG OF: 'BISON BLDG. MATERIALS' HOUSTON, TX 1-713-467-6700

NOTES:
1) All joist, rafter, and beam sizes and design must be verified for compliance with local codes and building conditions by an engineer prior to beginning construction.
2) Verify window sizes with window manufacturer for compliance with ingress/egress requirements.
3) Attic ventilation shall be designed according to local codes and climate.
4) Provide proper flashing as required.

HOME DESIGN ALTERNATIVES.

DESIGN NO. 0315

THESE DRAWINGS ARE TO BE USED IN CONJUNCTION WITH THE ACCOMPANYING GENERAL BUILDING SPECIFICATIONS PREPARED BY HOME DESIGN ALTERNATIVES, INC.

The information, plans, specifications, and designs appearing in these drawings are the property of Larry W. Garnett & Associates, Inc. Any unauthorized use or duplication in whole or in part is strictly prohibited.

FLOOR PLAN

DATE: 7-88

JOB: B-488-H

3