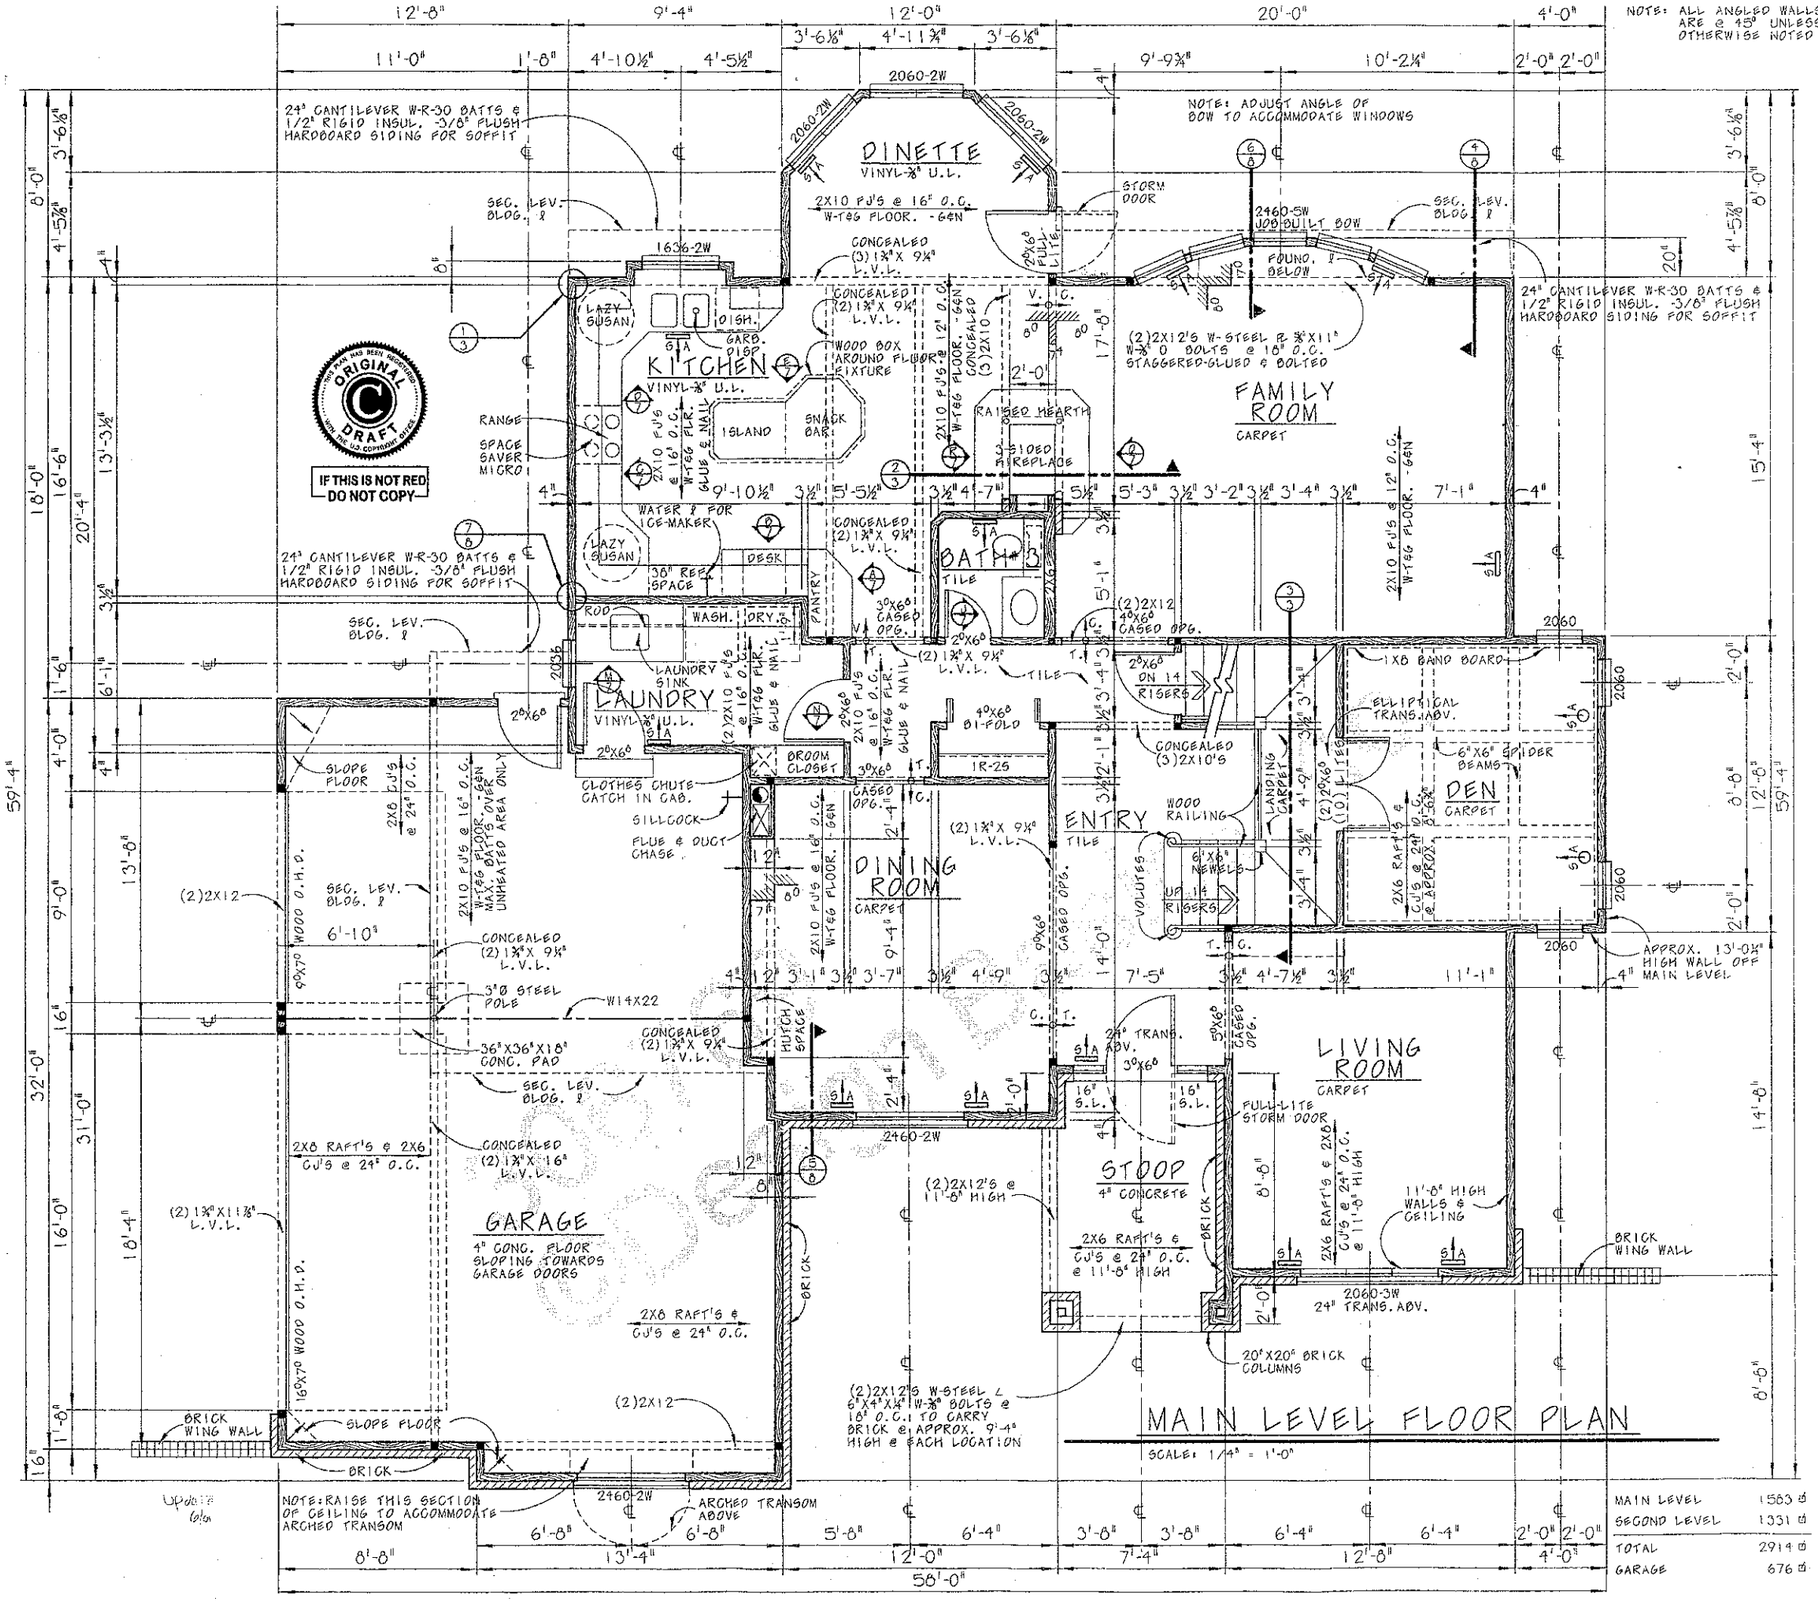


MAIN LEVEL	1583 ☐
SECOND LEVEL	1331 ☐
TOTAL	2914 ☐
GARAGE	676 ☐

ORIGINAL DRAFT
THIS PLAN HAS BEEN REGISTERED WITH THE COPYRIGHT OFFICE
IF THIS IS NOT RED DO NOT COPY

Acknowledgement Of Plans Submittal ONLY!
Date
Beautiful Design Date 8/23/04

DESIGN FIRM LOCATED IN OMAHA NE. BECAUSE SITE CONDITIONS MAY VARY DESIGN BASICS INC. CANNOT WARRANT THE SUITABILITY OF THESE PLANS FOR USE ON YOUR SPECIFIC SITE. CONSTRUCTION FROM THESE PLANS SHOULD NOT BE UNDERTAKEN WITHOUT THE ASSISTANCE OF A CONSTRUCTION PROFESSIONAL.
THE PURCHASER OF THESE PLANS IS GIVEN A LIMITED LICENSE TO REPRODUCE THESE PLANS FOR CONSTRUCTION PURPOSES ONLY AND FURTHER DISTRIBUTION IS STRICTLY PROHIBITED.

11112 John Galt Blvd.
Omaha NE 68137-2384
(402) 331-9223

design basics inc
HOME PLAN DESIGN SERVICE

2207
PLAN NO.
MAIN LEVEL FLOOR PLAN
SHEET
5 OF 8