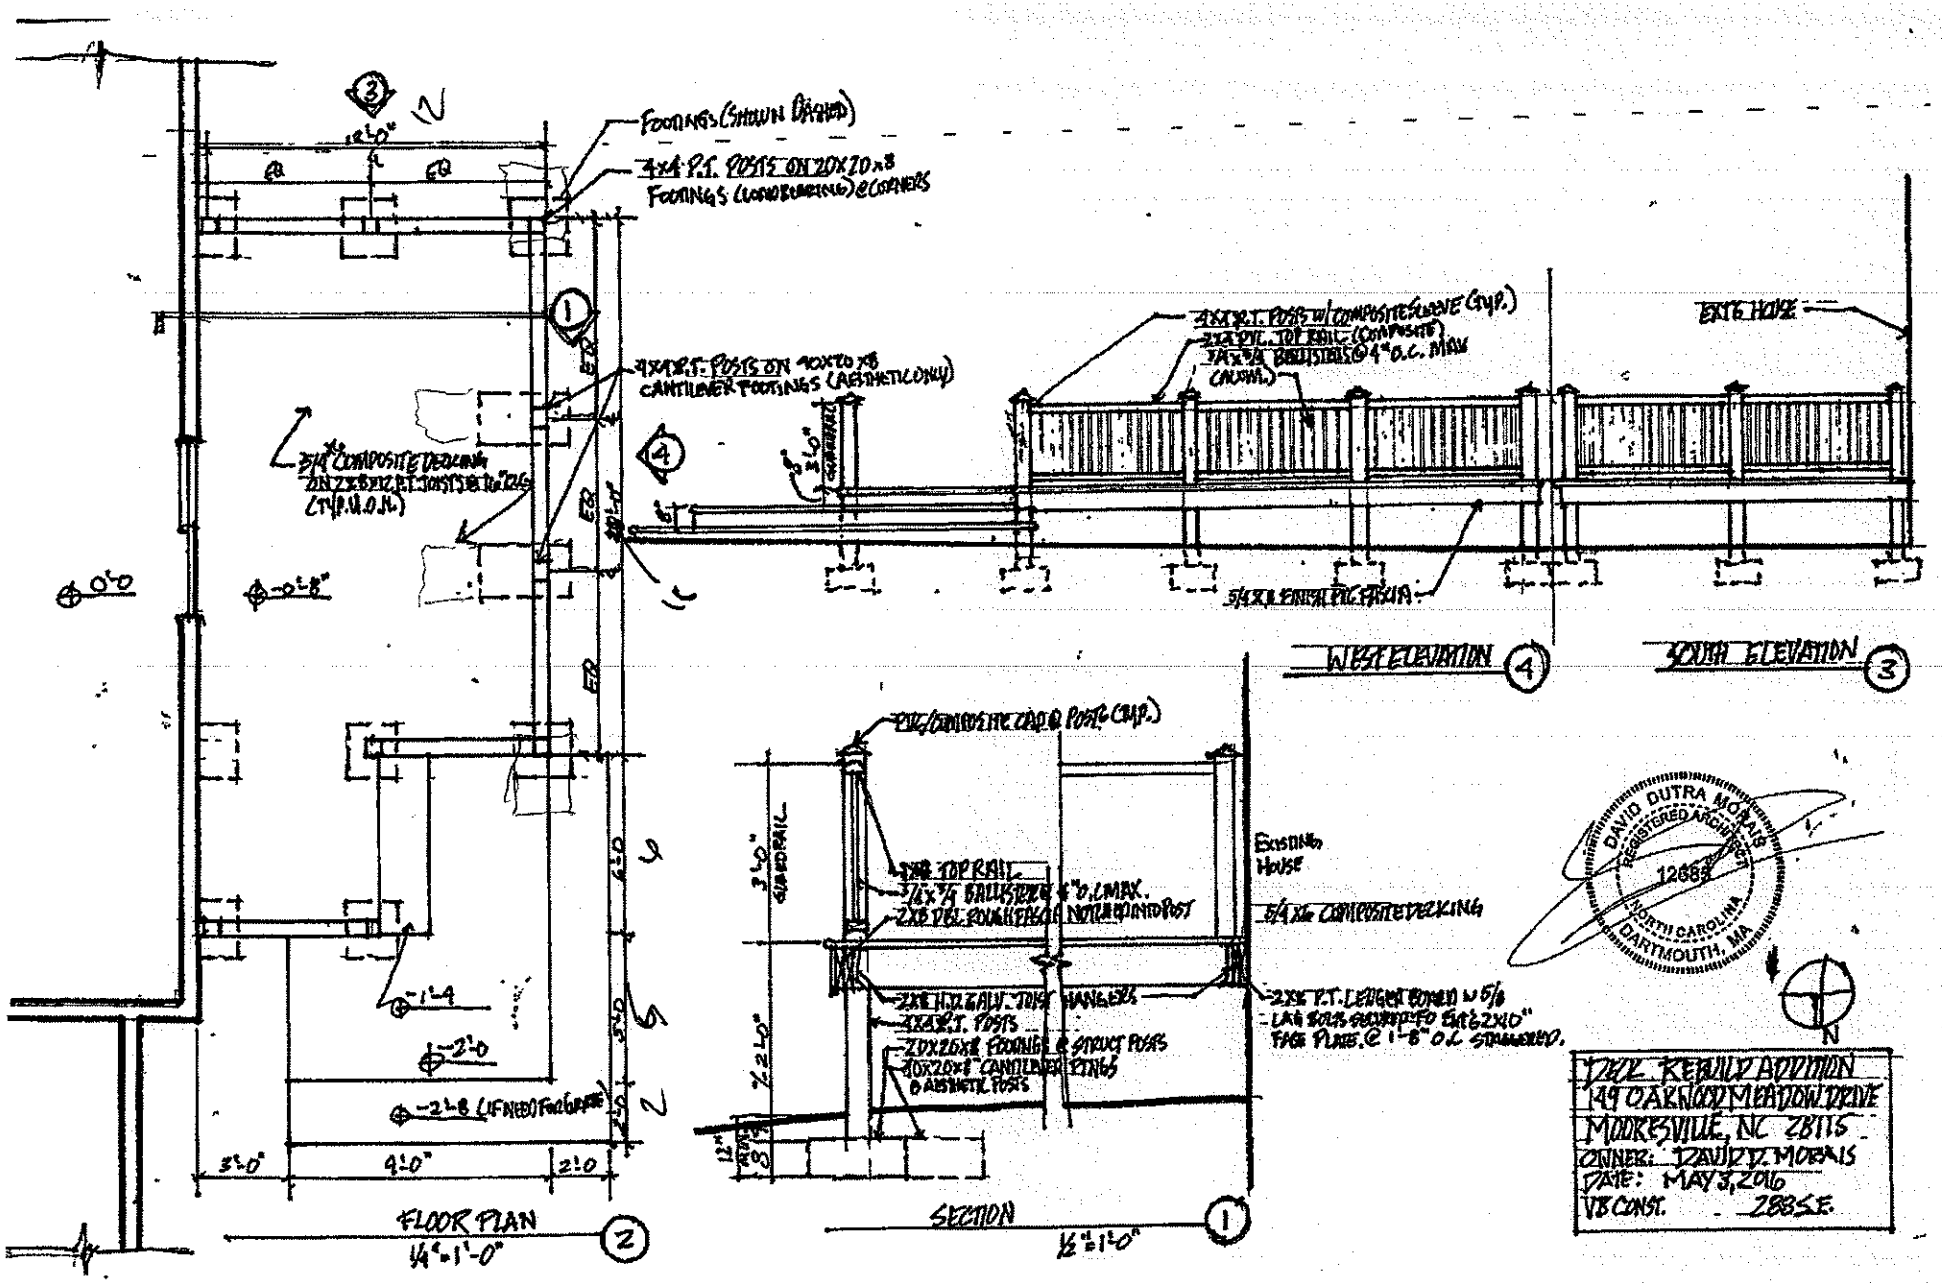


NEW REAR ADDITION
149 OAKWOOD MEADOW DRIVE
MOORESVILLE, NC 28115
OWNER: DAVID V. MORAIS
DATE: MAY 3, 2016
VB CONST. 288 S.F.