IREDELL COUNTY HEALTH DEPARTMENT


ENVIRONMENTAL HEALTH DIVISION

PAGE 2: *SITE PLAN WORKSHEET*

SEE THE "SAMPLE SITE PLAN" BELOW. *INCOMPLETE SITE PLANS WILL BE RETURNED TO YOU FOR COMPLETION AND MAY RESULT IN A DELAY IN THE ISSUANCE OF YOUR SEPTIC SYSTEM PERMIT!!!*

Place an (X) beside each item as you complete the site plan:

- (X) **Property Line measurements are clearly identified**
- (X) **All proposed structures are indicated**
- (X) **Front and side setbacks from property line**
- (X) **Preferred driveway location and well location**
- (X) **Area you prefer your septic system to be placed**
- (X) **North arrow, or other sufficient indicator of direction**

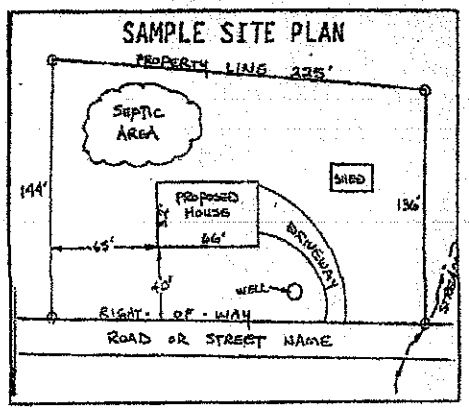

Circle N/A on the following if appropriate:

Location of septic systems and wells within 100' of your property (N/A)
Location of easements and rights of ways on your property (N/A)
Location of any designated wetlands on the property (N/A)


USE THIS SPACE TO DRAW YOUR SITE PLAN

Show: proposed house or business footprint, wells, water lines, patios, pools and decks, and any other item that will occupy space on the site

Please see Attached

Signature: Emma Helton
Property owner or owner's legal representative signature (SIGNATURE REQUIRED)

1/15/16
DATE

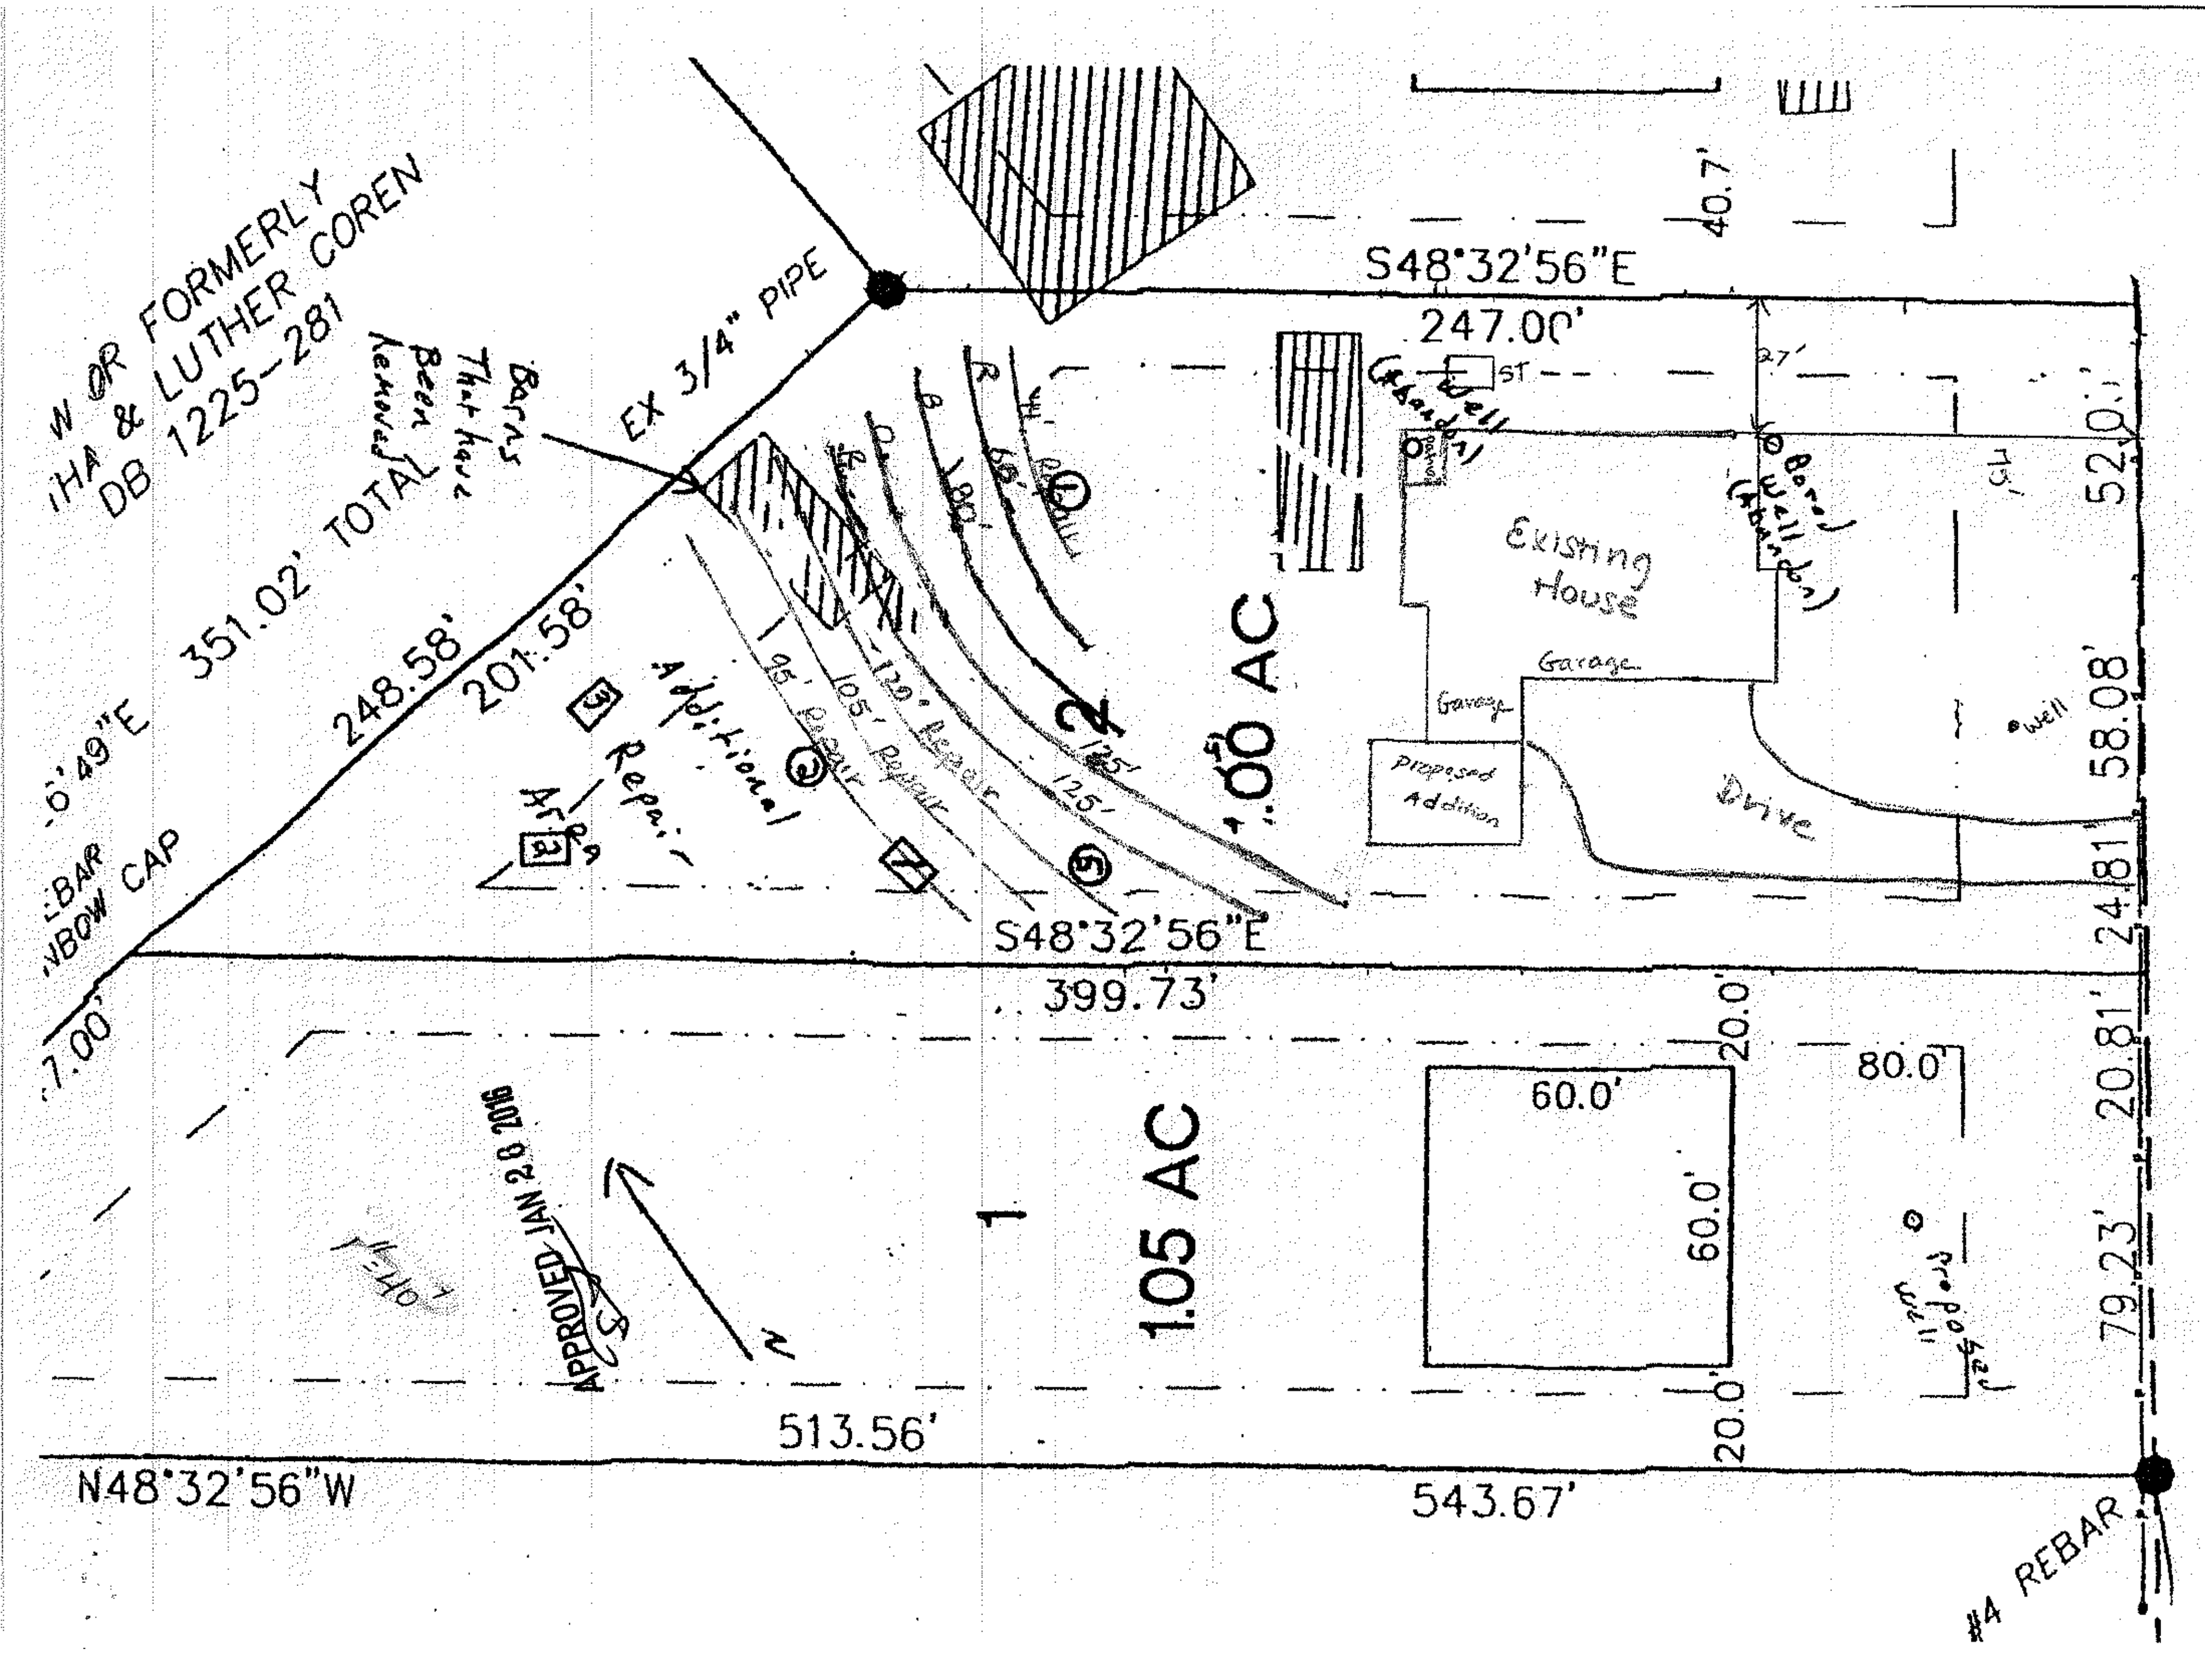
W OR FORMERLY
IHA & LUTHER COREN
DB 1225-281
351.02' TOTAL
248.58'
201.58'
EX 3/4" PIPE
Barns That have Been Removed
6'49"E
BAR
NBOW CAP
7.00'
Additional Repair Area
95' Repair
105' Repair
120' Repair
125'
125'
80'
60'
2
1.00 AC
S48°32'56"E
247.00'
ST
Well (Abandon)
Existing House
Garage
Garage
Proposed Addition
Bored Well (Abandon)
27'
75'
Drive
well
40.7'
52.0'
58.08'
24.81'
S48°32'56"E
399.73'
20.0'
80.0'
60.0'
60.0'
20.0'
20.81'
79.23'
1
1.05 AC
APPROVED JAN 28 2016
N
Proposed Well
513.56'
N48°32'56"W
543.67'
#4 REBAR