
3BD.

Acknowledgement Of Plans Submittal ONLY!

W Sparks Date 3.1.04

Date

All sizes are approximate and may change slightly with construction

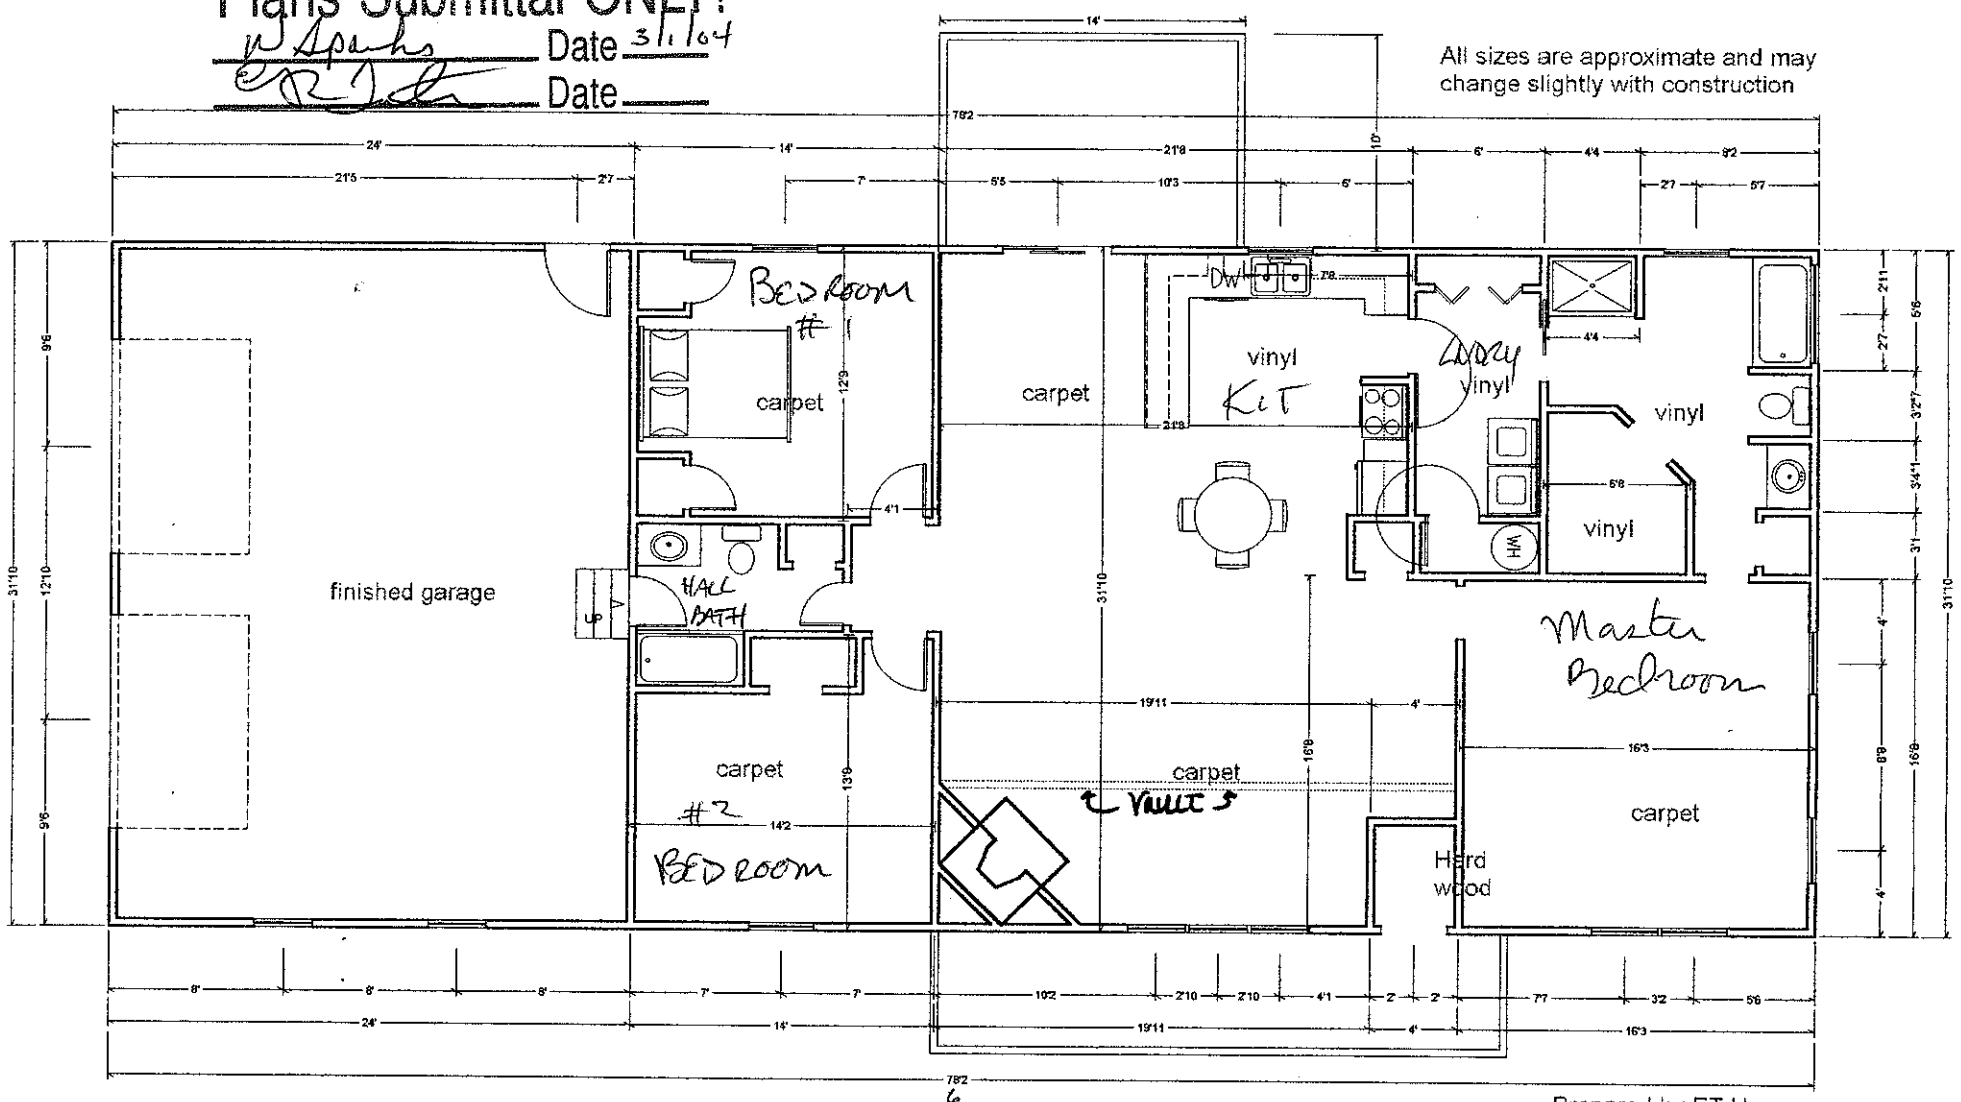

Prepared by ET Homes, Inc for Jimmy Barton
01-21-04

84'2
85
32