
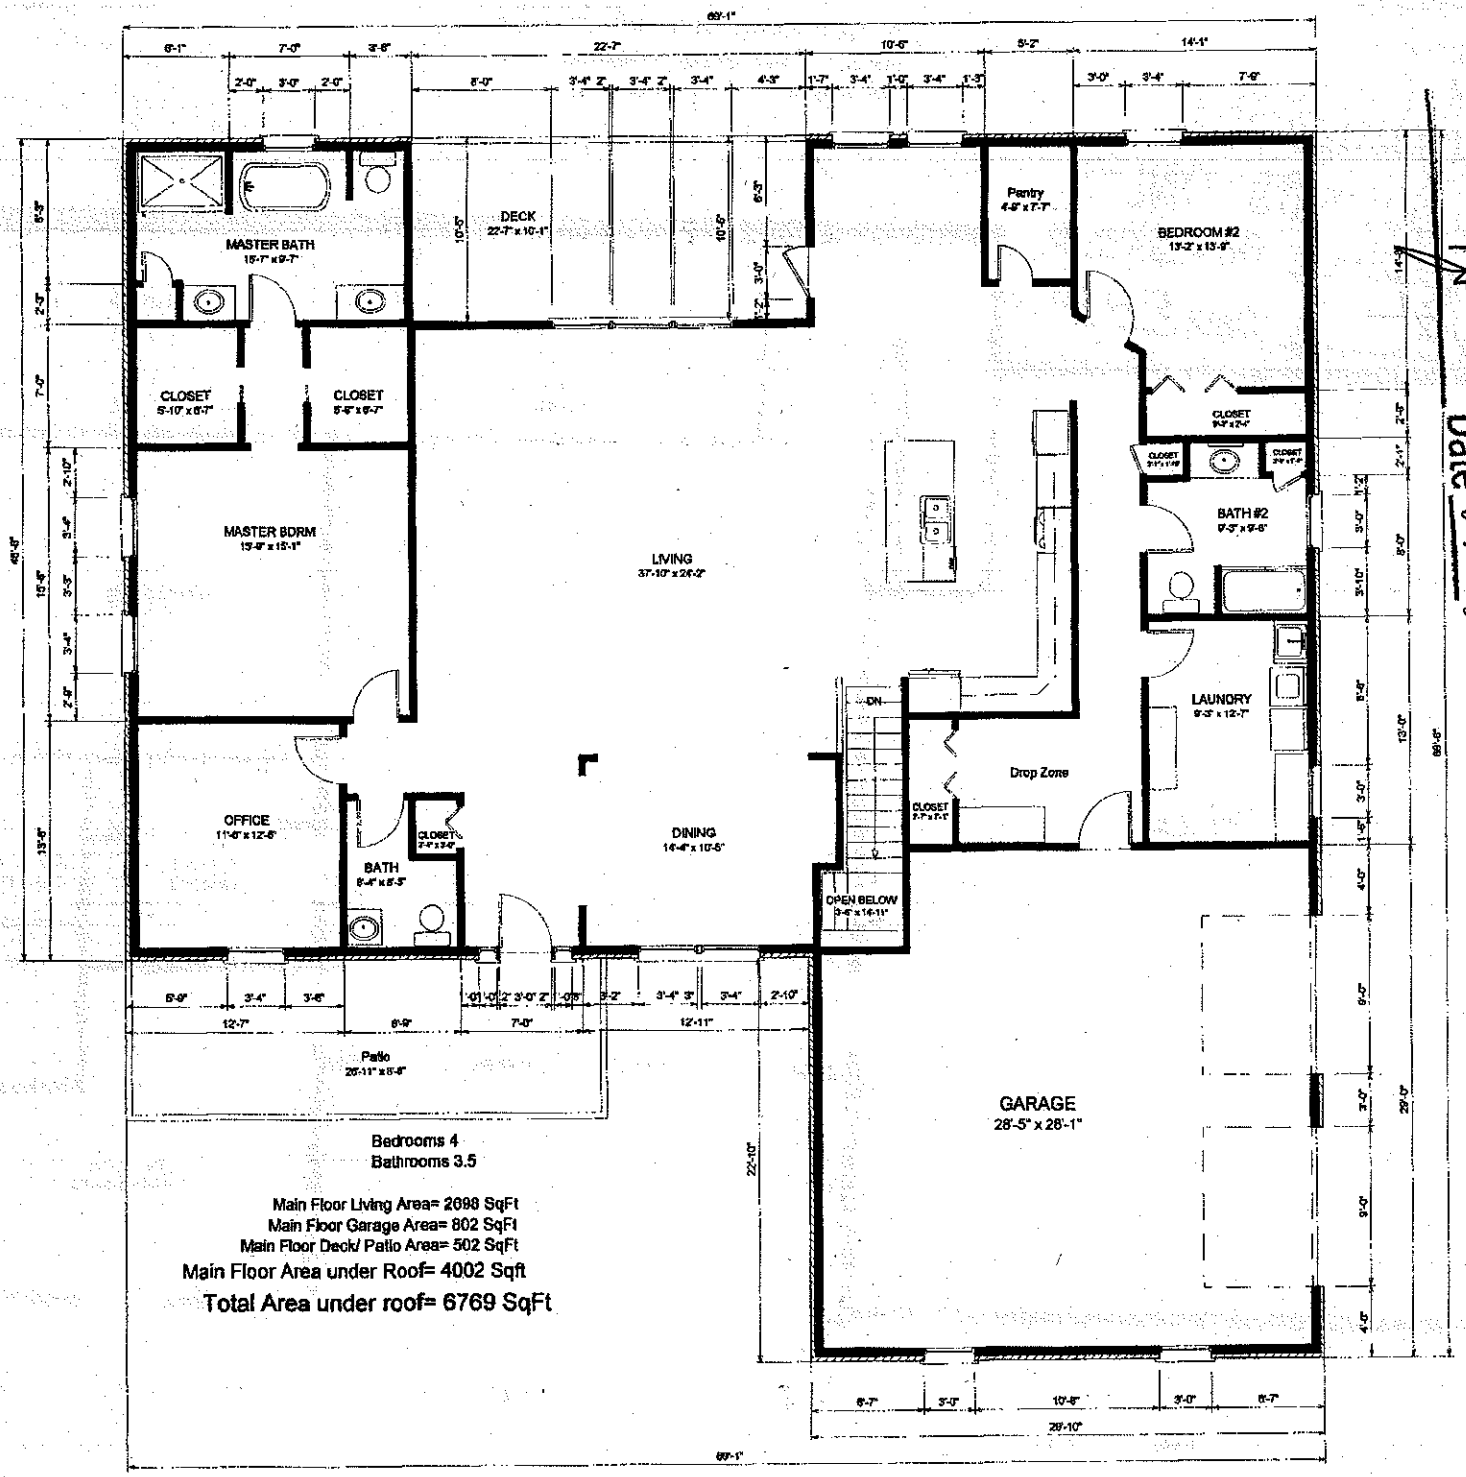


Bedrooms 4
Bathrooms 3.5

Main Floor Living Area= 2698 SqFt
Main Floor Garage Area= 802 SqFt
Main Floor Deck/ Patio Area= 502 SqFt
Main Floor Area under Roof= 4002 Sqft
Total Area under roof= 6769 SqFt

Acknowledgement
Plans Submittal ONLY!
Date 4-24-15
Date 5-20-15

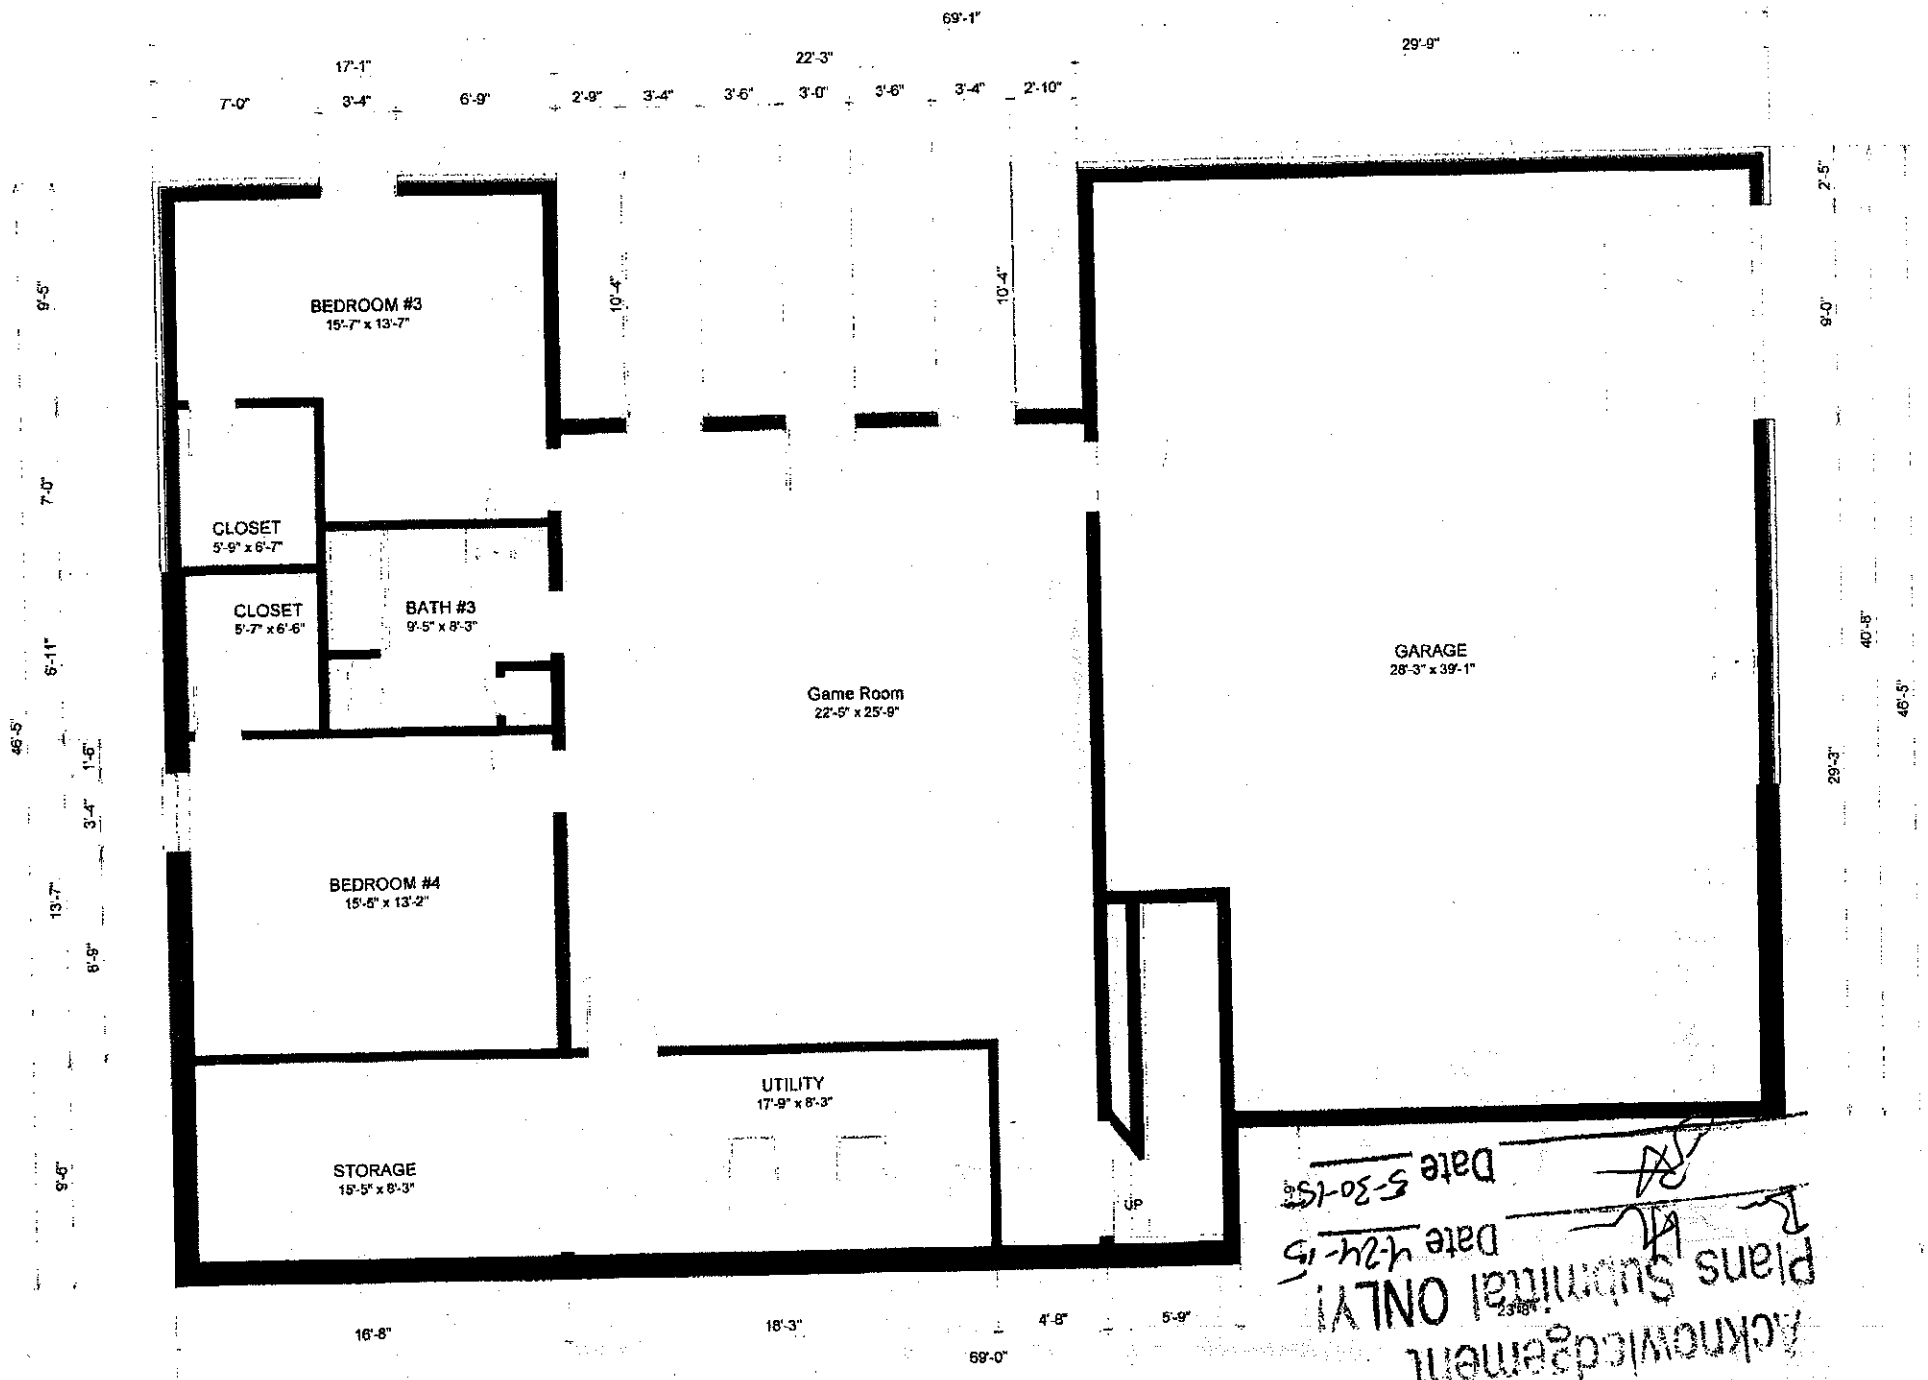

Basement Living area= 1648 SqFt
Basement Garage area= 1119 Sqft
Total Basement Under Roof= 2767 SqFt

Acknowledgement
Plans Submittal ONLY!
Date 4-24-15
Date 5-30-15