
Chris Novelli Permit

Top of Lake 24447

Lot 17

Detail Deep sand lined

Trench PPBS

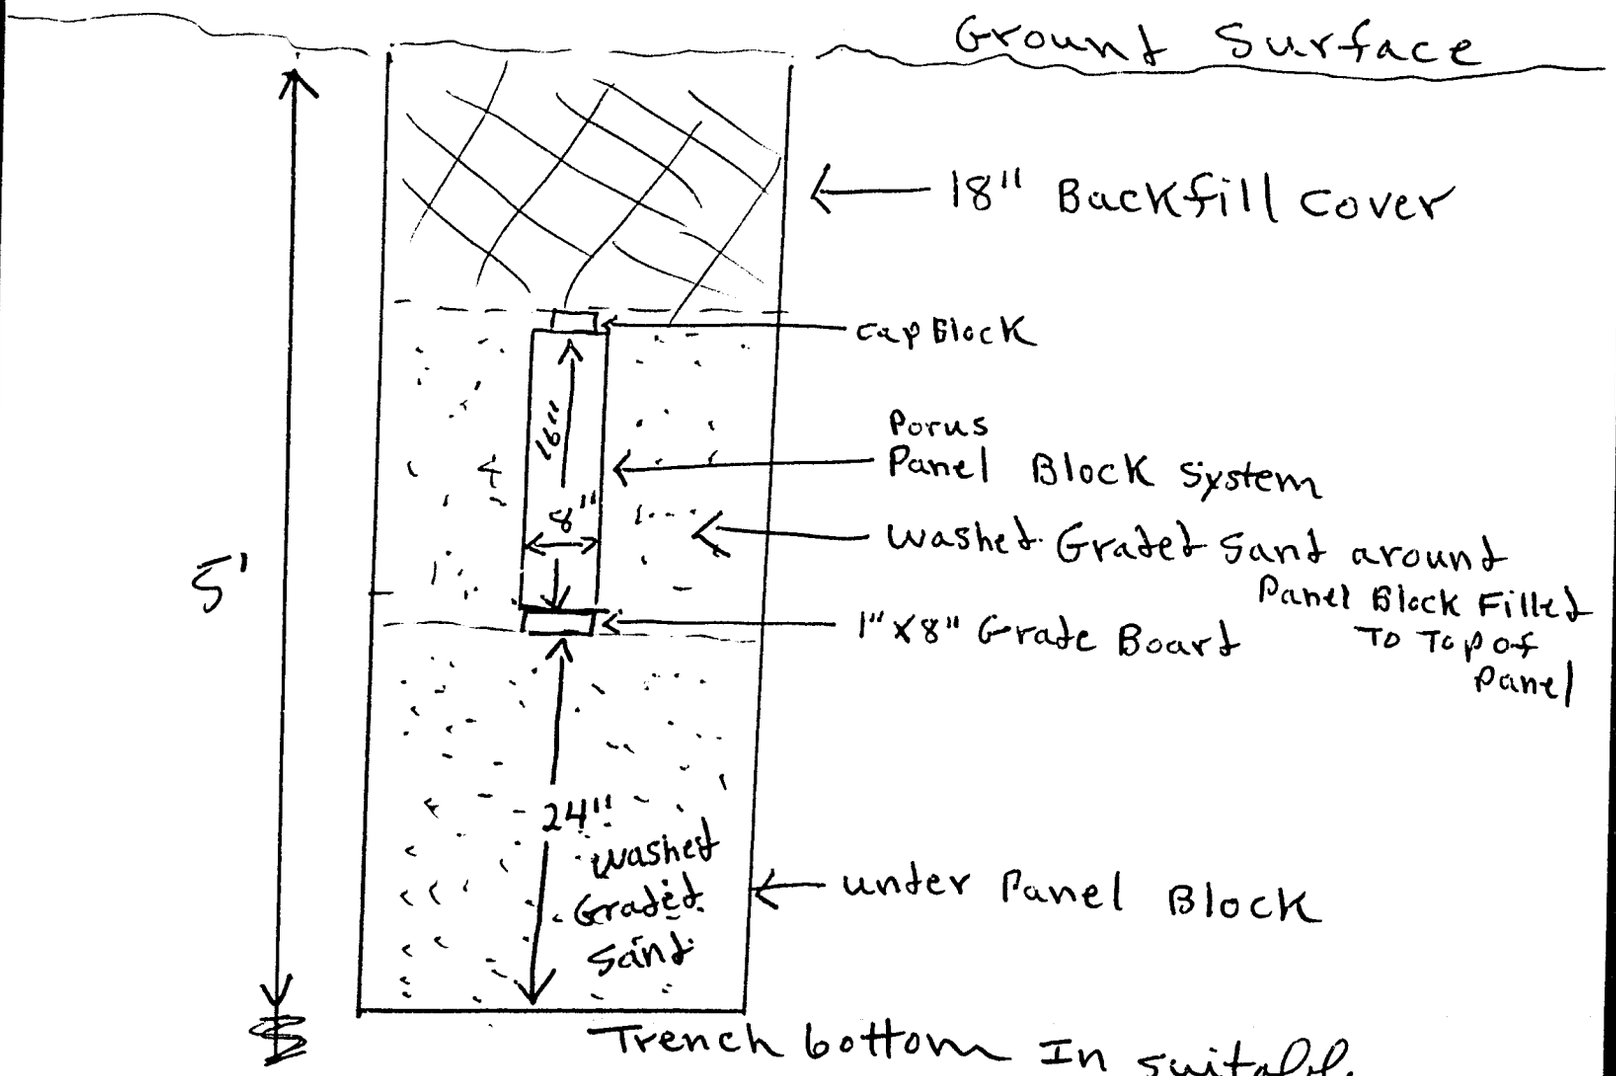

002959