
PRESSURE MANIFOLD DESIGN

ATTACHMENT TO P.D.# 24993

TAX MAP # 3N-4-A-2A

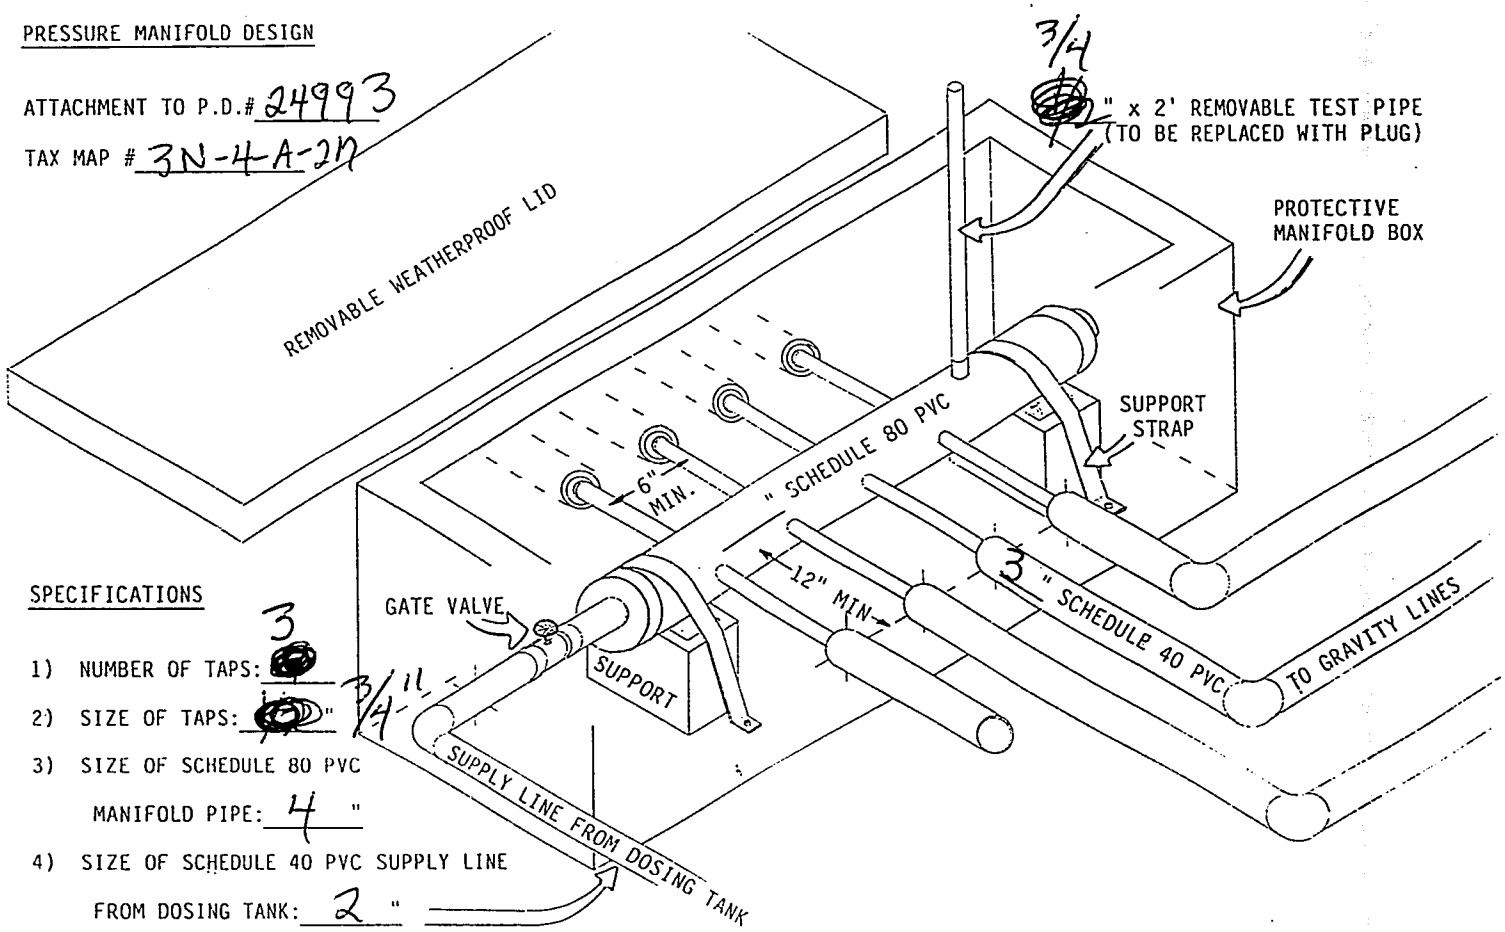

SPECIFICATIONS

1) NUMBER OF TAPS: 3

2) SIZE OF TAPS: 3/4 "

3) SIZE OF SCHEDULE 80 PVC MANIFOLD PIPE: 4 "

4) SIZE OF SCHEDULE 40 PVC SUPPLY LINE FROM DOSING TANK: 2 "

00310