
PRESSURE MANIFOLD DESIGN

ATTACHMENT TO P.D.# 23504

TAX MAP # 3N-3-A-17

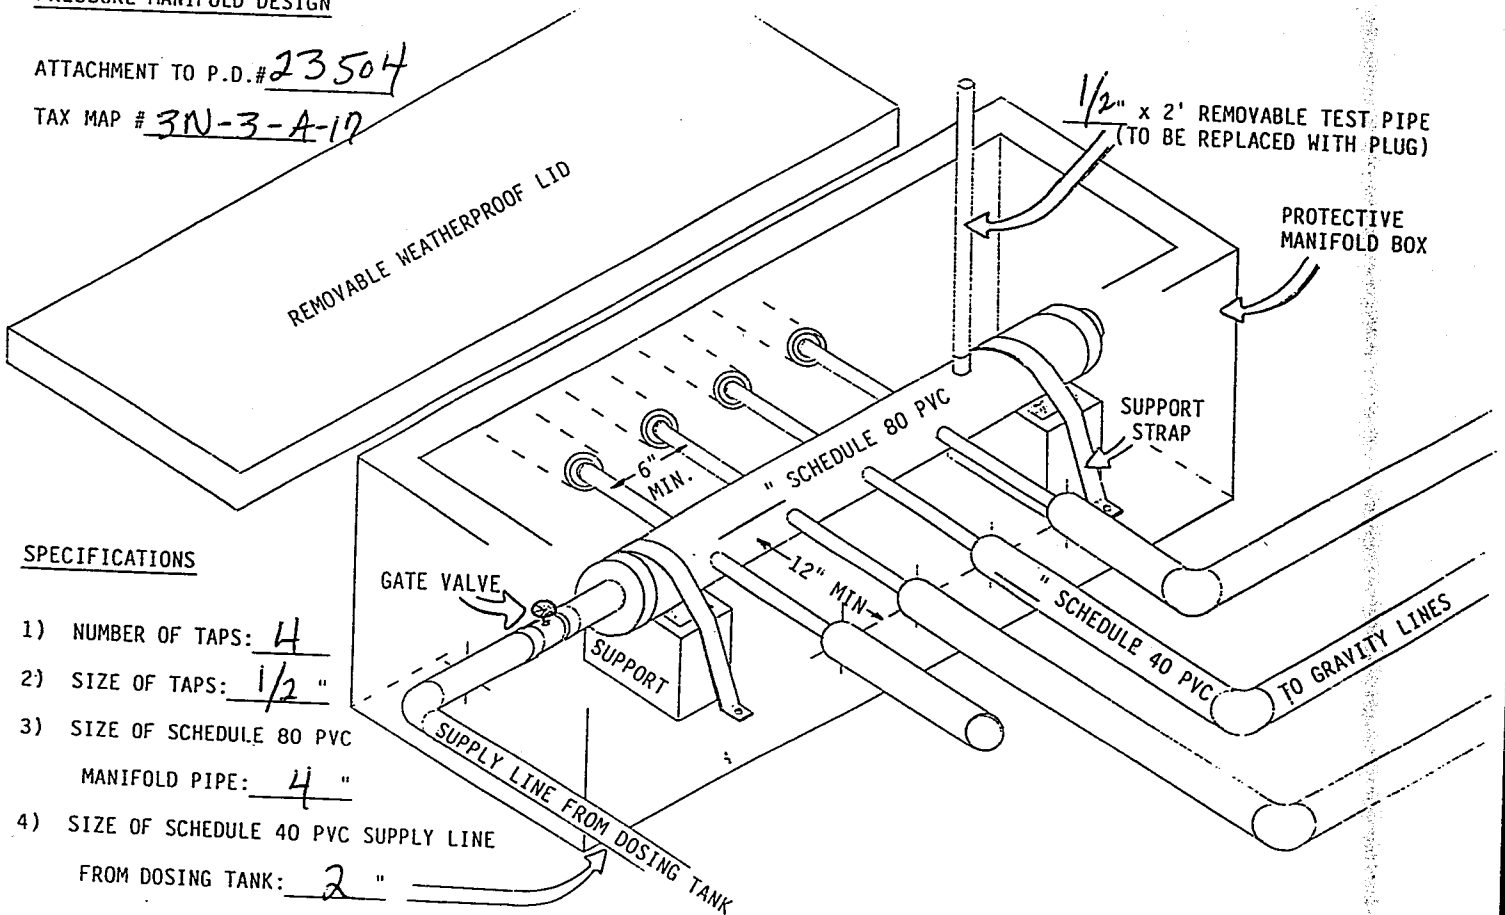

SPECIFICATIONS

1) NUMBER OF TAPS: 4
2) SIZE OF TAPS: 1/2 "
3) SIZE OF SCHEDULE 80 PVC MANIFOLD PIPE: 4 "
4) SIZE OF SCHEDULE 40 PVC SUPPLY LINE FROM DOSING TANK: 2 "

262080