
PRESSURE MANIFOLD DESIGN

lot 32
Sec II

ATTACHMENT TO P.D.# Peeks

TAX MAP # 71496 ~~3992 26 8055~~

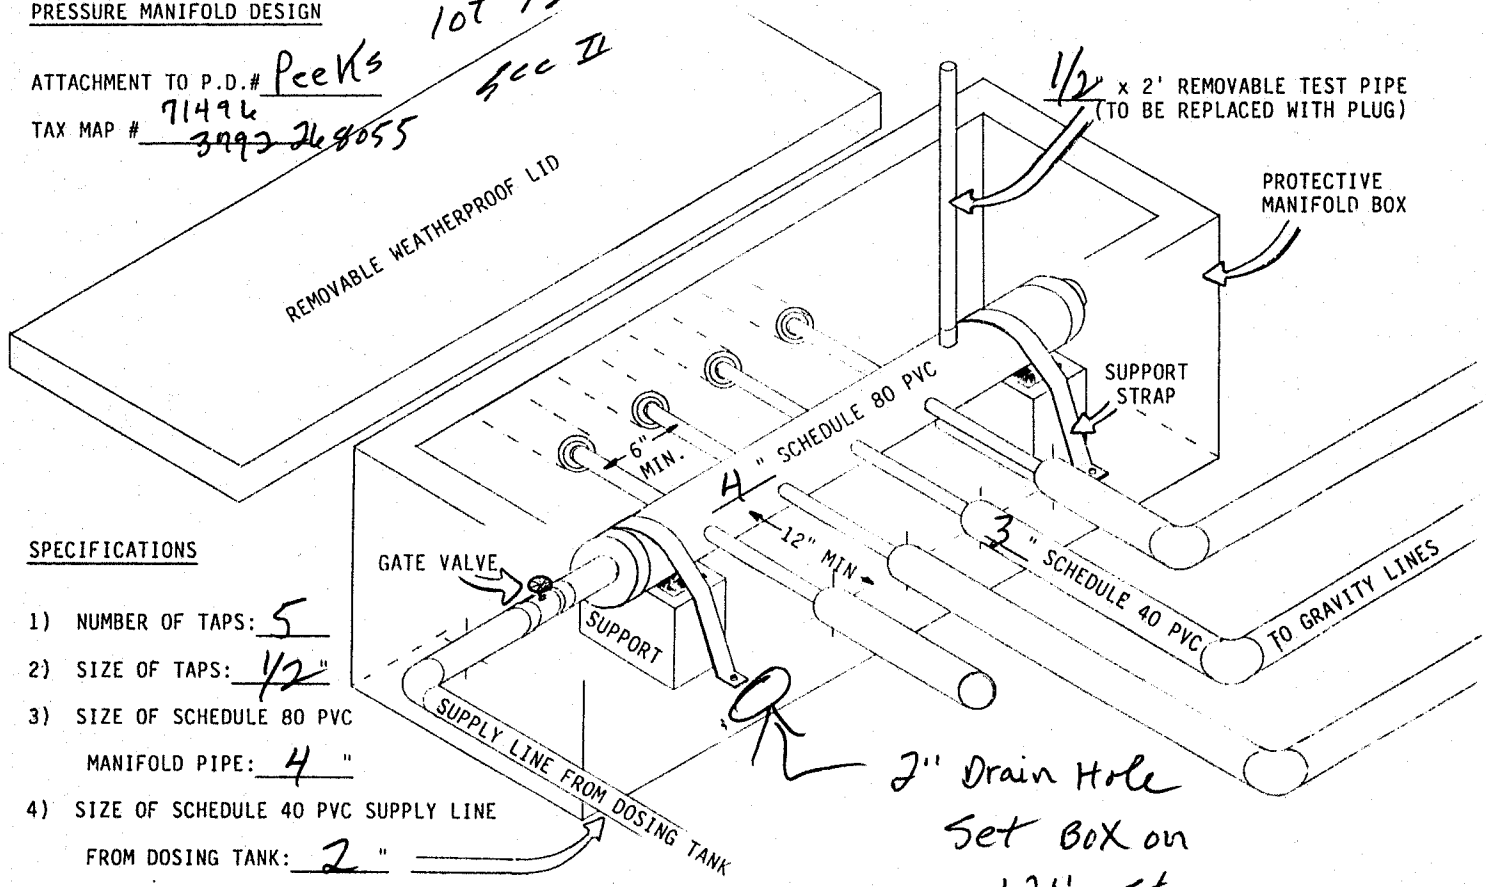

SPECIFICATIONS

1) NUMBER OF TAPS: 5
2) SIZE OF TAPS: 1/2"
3) SIZE OF SCHEDULE 80 PVC MANIFOLD PIPE: 4 "
4) SIZE OF SCHEDULE 40 PVC SUPPLY LINE FROM DOSING TANK: 2 "