8' Flr
3' Roof w/ Dormer

#72 (FAR)

OSB WRAP
22-X-28


Thermo Zone 4/5

ORDER#

Acknowledgement Of
Plans Submittal ONLY!
Date 6-5-07

Date

(2" Faux Blinds Typ)

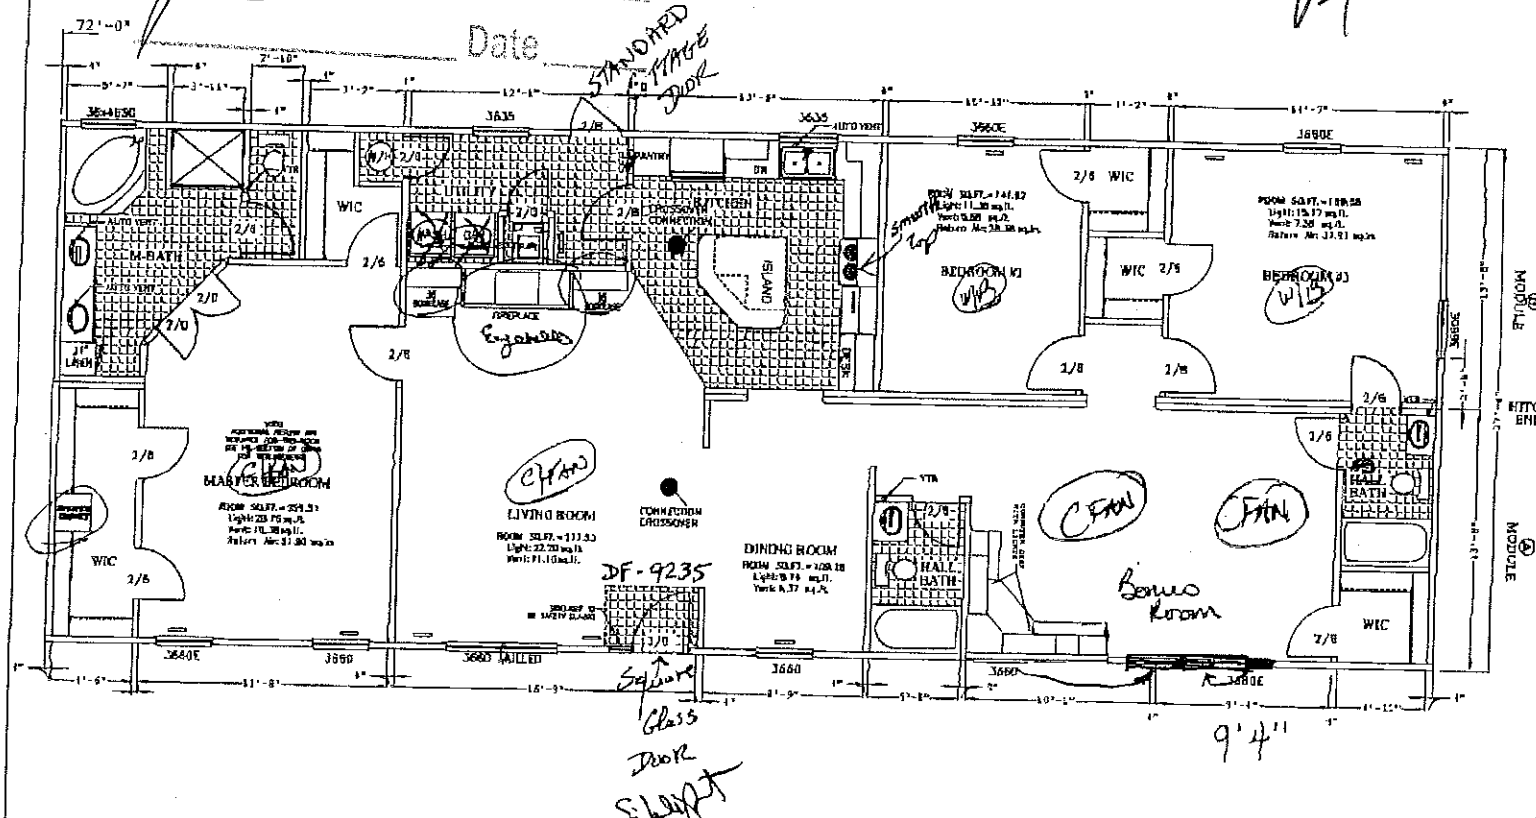

WINDOW SYMBOLS MAY USE LETTERS 'E' OR 'S' BEFORE THEM DESIGNATE THEM AS BEING EITHER AN 'EGRESS' OR 'SAFETY GLAZED' WINDOW

(E) = EGRESS
(S) = SAFETY GLAZED

CLAYTON HOMES - ROCKFIELD
11023 HWY. 52 N. ROCKFIELD, KY 42133

27'-4" x 76'-0" JAMESTOWN

FLOOR PLAN