
lot 48 Section II meadowcreek

PRESSURE MANIFOLD DESIGN

ATTACHMENT TO P.D.# 7/418

TAX MAP # 3792 26 8055

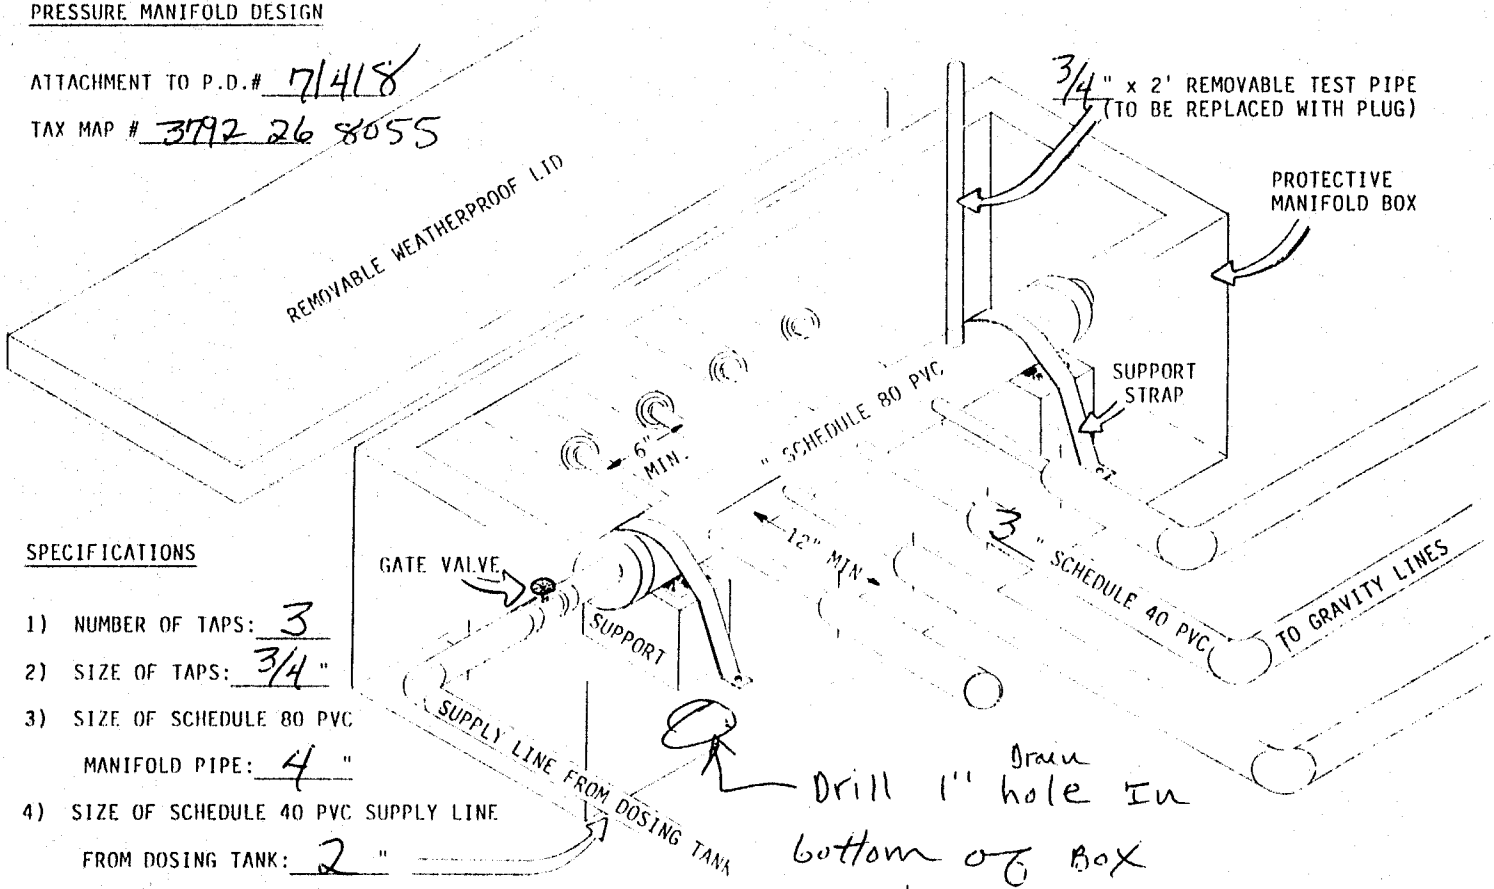

SPECIFICATIONS

1) NUMBER OF TAPS: 3
2) SIZE OF TAPS: 3/4"
3) SIZE OF SCHEDULE 80 PVC MANIFOLD PIPE: 4"
4) SIZE OF SCHEDULE 40 PVC SUPPLY LINE FROM DOSING TANK: 2"