
PRESSURE MANIFOLD DESIGN

STONEWOOD II #11

ATTACHMENT TO P.D.# 101882

TAX MAP #4703.49-4520

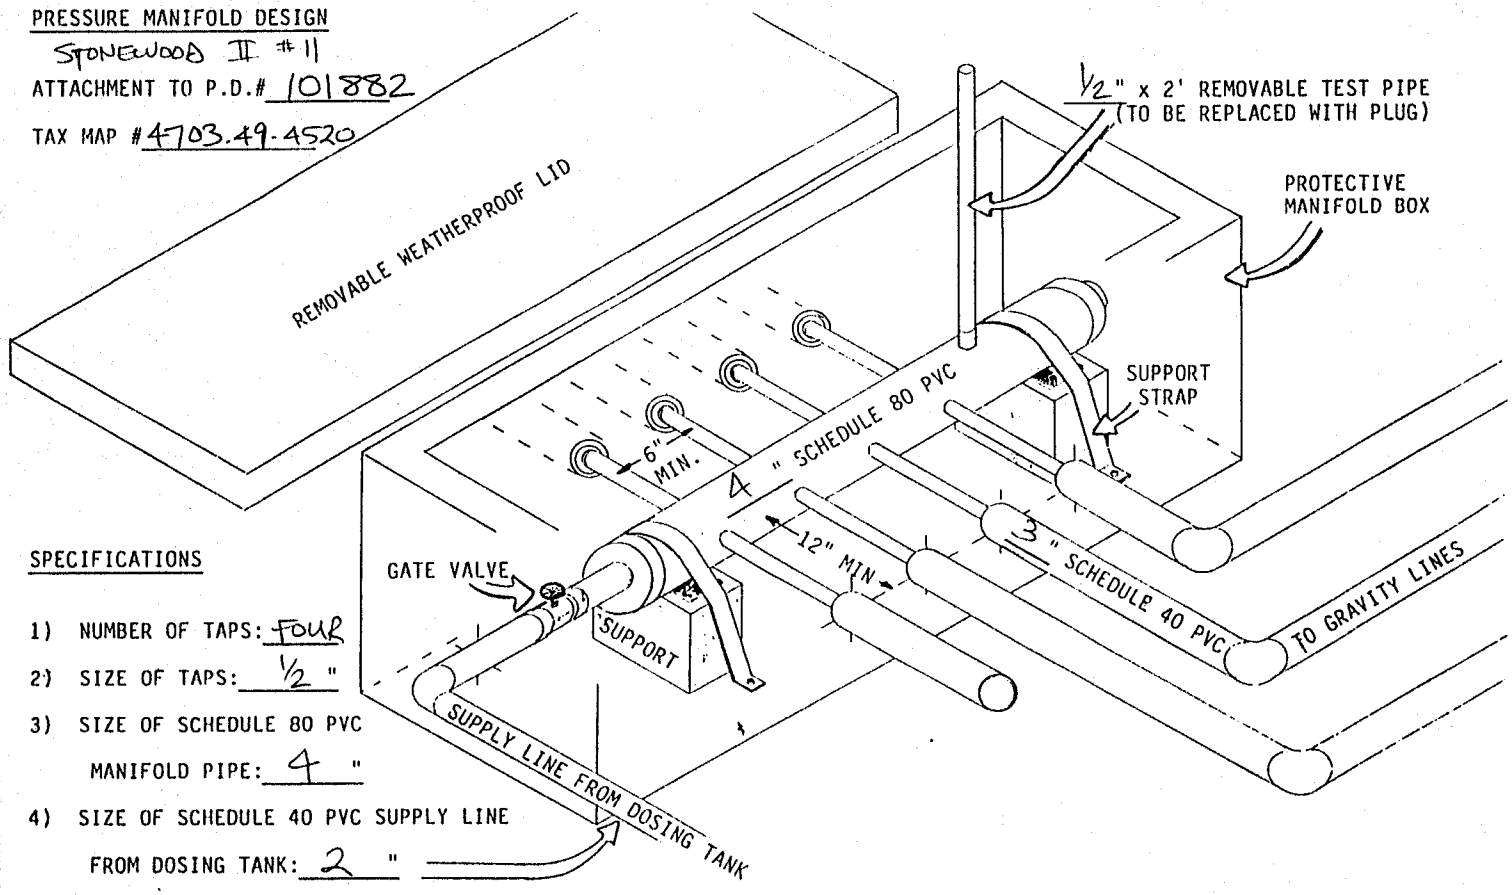

SPECIFICATIONS

1) NUMBER OF TAPS: FOUR
2) SIZE OF TAPS: ½ "
3) SIZE OF SCHEDULE 80 PVC MANIFOLD PIPE: 4 "
4) SIZE OF SCHEDULE 40 PVC SUPPLY LINE FROM DOSING TANK: 2 "