NOTICE ON TWO LOTS !


Exhibit "B"

Date 03/10/16

Date Stable

Acknowledgement of Plans Submittal ONLY!

This home may require wall bracing tie-downs depending on wind/seismic design. Please refer to mit set for tie-down loads and locations if applicable. Some areas of the exterior wall sheathing shipped loose to allow access for tie-down installation. All tie-down designs are by others.

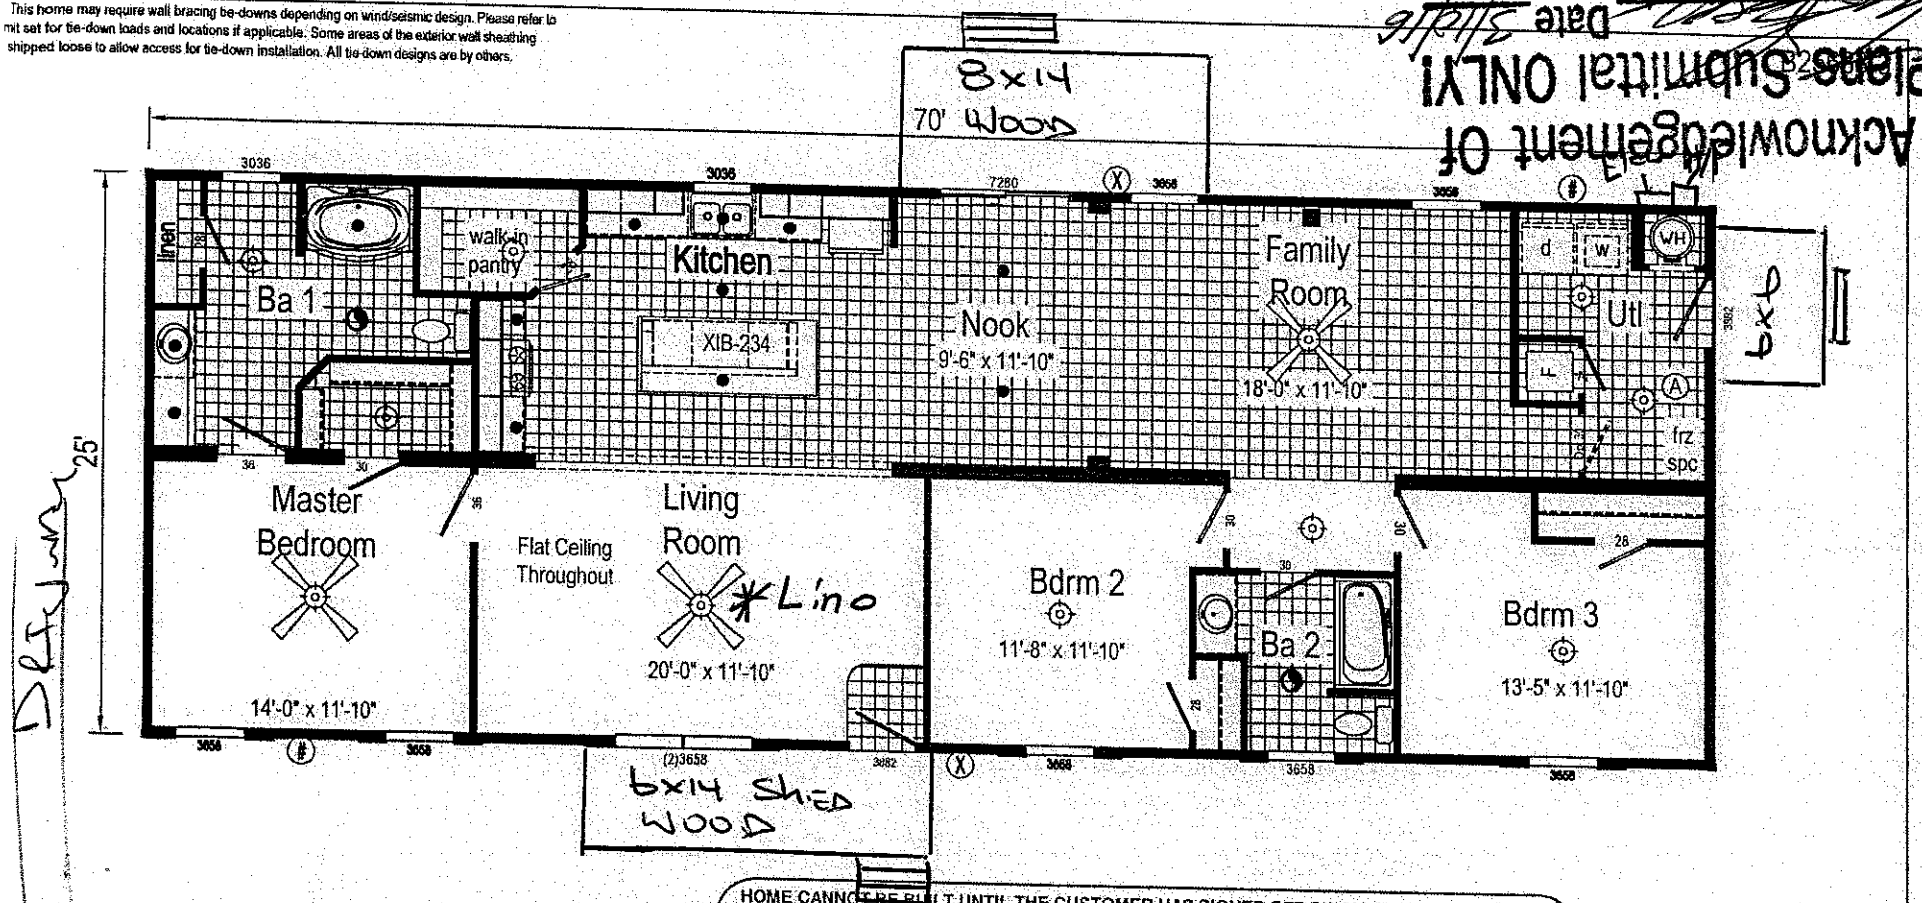

HOME CANNOT BE BUILT UNTIL THE CUSTOMER HAS SIGNED OFF ON ALL PAGES. FOLLOWING CUSTOMER SIGN OFF, PLANS AND SPECS WILL BE SENT TO 3RD PARTY FOR STAMPED APPROVAL. ANY CHANGES AFTER SIGNOFF WILL RESULT IN A MINIMUM $500.00 ENGINEERING FEE.

Home Owner: _____ Date: 1-11-16

_____ Date: _____

Retailer: _____ Date: _____

GEND

RELIMINARY ELECTRICAL ONLY, SUBJECT TO CHANGE UPON ENGINEERING AND CODE REQUIREMENTS.

683-3 2568 Approx. 1700 Sq. Ft.

chedules and General Notes Page

Anell Housing Group, LLC - Subsidiary of The Commodore Corp.

oor Plan

Quote 2568	Revisions Date / Number	Scale 3/16" = 1'-0"	Date 09/01/2015	Cust. Spec 1
		Drawn By RR	Reference B25683-2	Dr. Synergy Homes
				S/N

Modeling No. B25683-3 FP