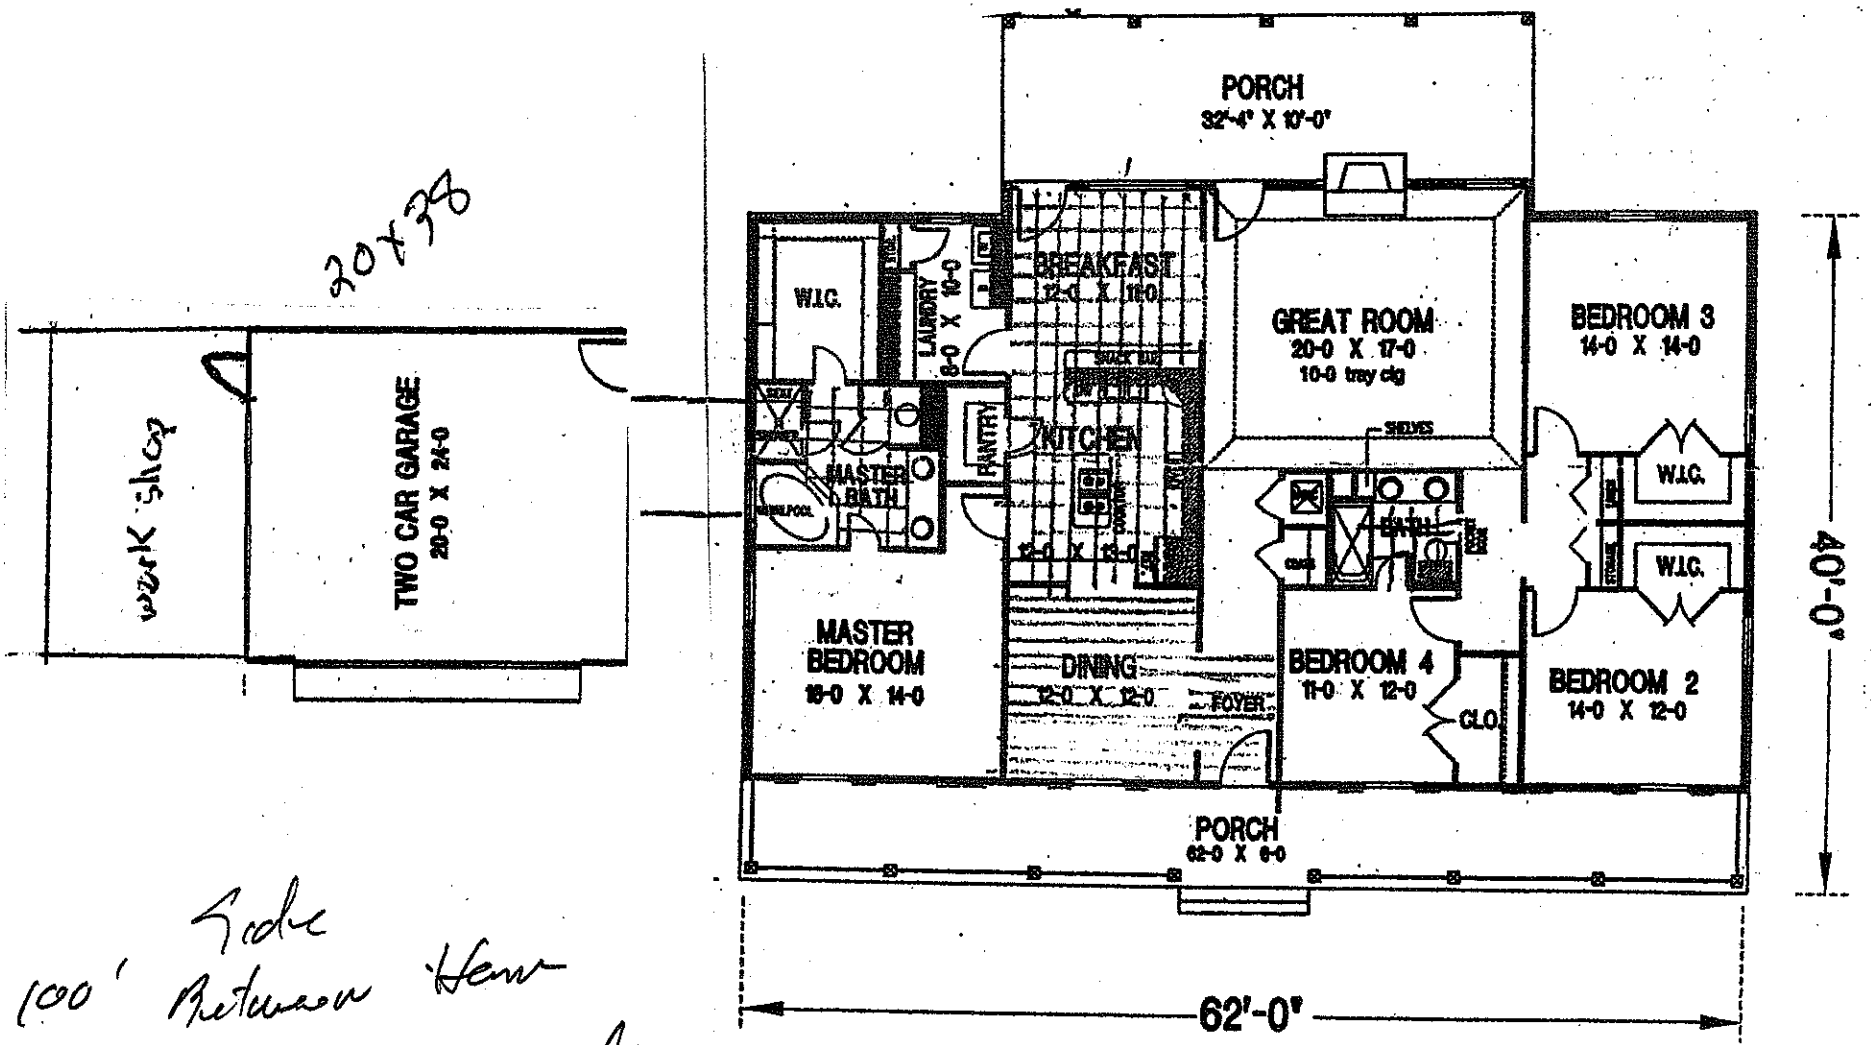


Code
100' Between Home
50' Estania Property
50' Front

MAIN FLOOR

Acknowledgement Of
Plans Submittal ONLY!

Date 5-15-04 Front

Date 05-17-04

05/17/04