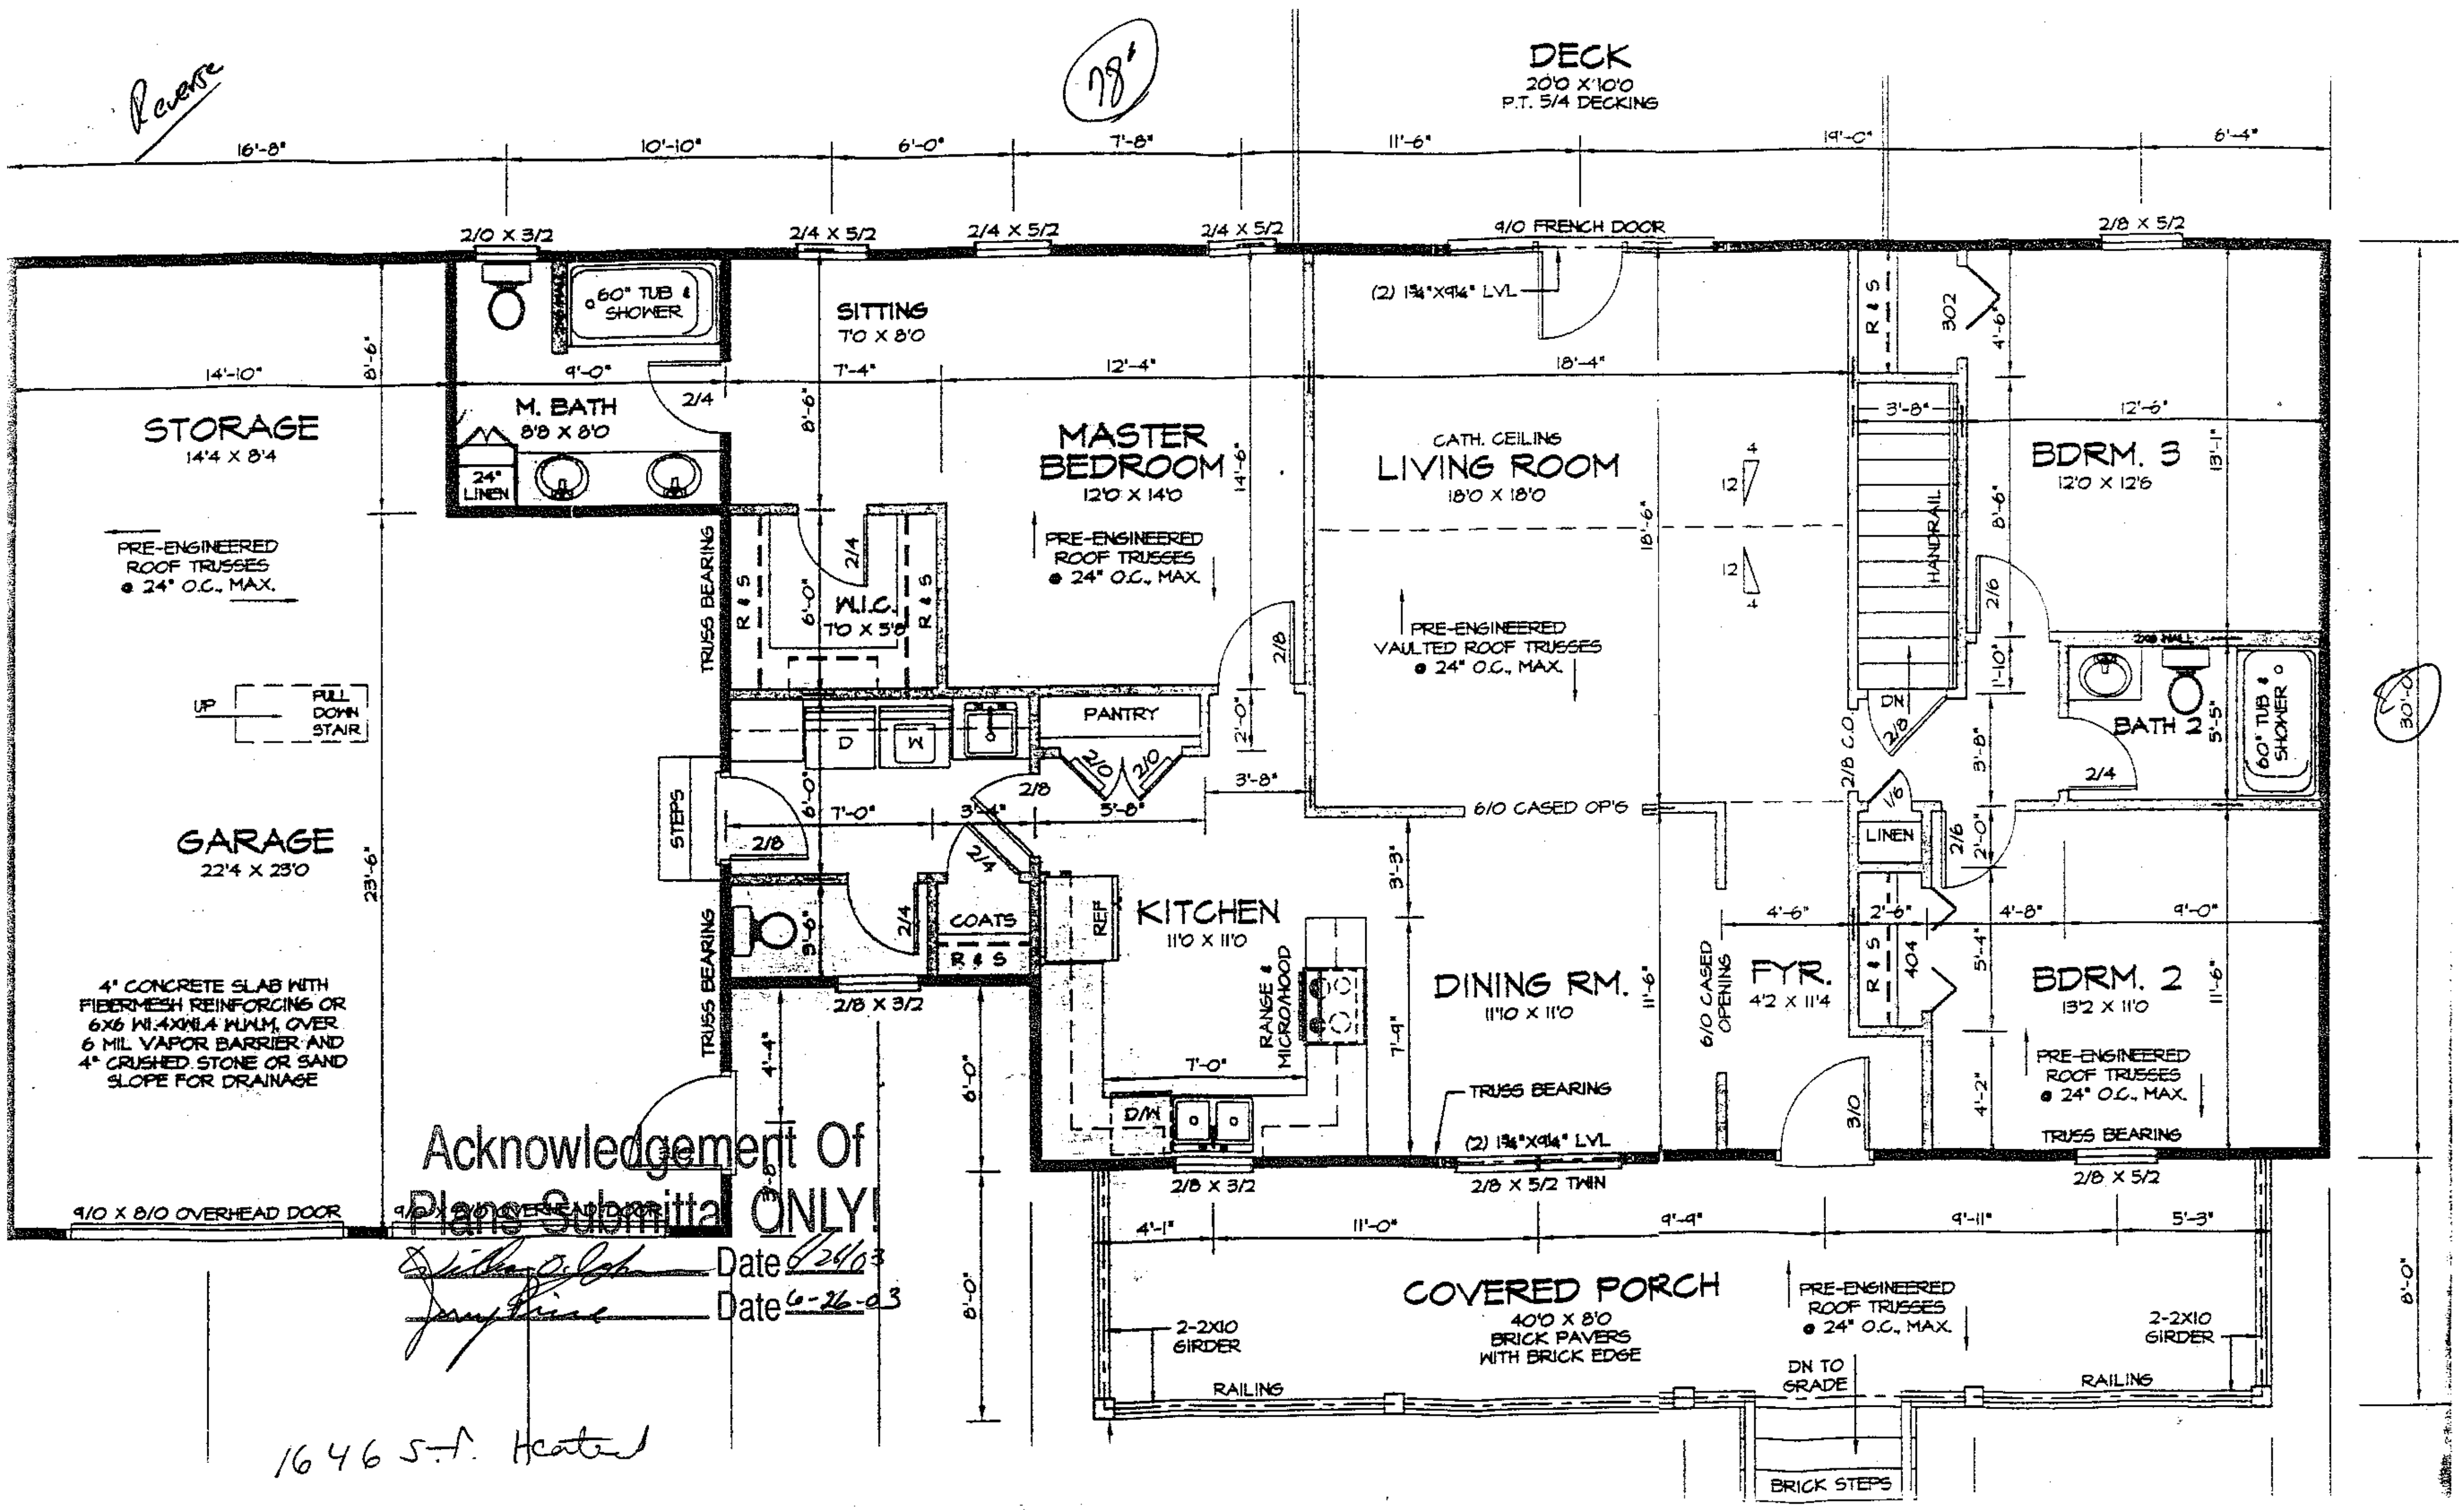

Reverse
78'
DECK
20'0 X 10'0
P.T. 5/4 DECKING
16'-8"
10'-10"
6'-0"
7'-8"
11'-6"
19'-0"
6'-4"
2/0 X 3/2
2/4 X 5/2
2/4 X 5/2
2/4 X 5/2
9/0 FRENCH DOOR
2/8 X 5/2
60" TUB & SHOWER
SITTING
7'0 X 8'0
(2) 1¾"X9¼" LVL
R & S
3'0 2
14'-10"
8'-6"
9'-0"
7'-4"
12'-4"
18'-4"
12'-6"
3'-8"
STORAGE
14'4 X 8'4
M. BATH
8'8 X 8'0
2/4
24" LINEN
MASTER BEDROOM
12'0 X 14'0
CATH. CEILING
LIVING ROOM
18'0 X 18'0
BDRM. 3
12'0 X 12'6
PRE-ENGINEERED ROOF TRUSSES @ 24" O.C., MAX.
PRE-ENGINEERED ROOF TRUSSES @ 24" O.C., MAX.
TRUSS BEARING
W.I.C.
7'0 X 5'8
2/4
2/8
PRE-ENGINEERED VAULTED ROOF TRUSSES @ 24" O.C., MAX.
HANDRAIL
2/6
UP
PULL DOWN STAIR
PANTRY
D
W
2/0
2/0
2/8
3'-8"
DN
2/8
2/8 C.O.
BATH 2
60" TUB & SHOWER
2/4
30'-0"
STEPS
2/8
7'-0"
3'-4"
5'-8"
6/0 CASED OP'G
1/6
LINEN
2/6
GARAGE
22'4 X 23'0
23'-6"
2/4
2/4
COATS
R & S
REF
KITCHEN
11'0 X 11'0
4'-6"
2'-6"
4'-8"
9'-0"
DINING RM.
11'0 X 11'0
6/0 CASED OPENING
FYR.
4'2 X 11'4
R & S
404
BDRM. 2
13'2 X 11'0
4" CONCRETE SLAB WITH FIBERMESH REINFORCING OR 6X6 W1.4XW1.4 W.W.M. OVER 6 MIL VAPOR BARRIER AND 4" CRUSHED STONE OR SAND SLOPE FOR DRAINAGE
2/8 X 3/2
RANGE & MICROHOOD
7'-0"
TRUSS BEARING
PRE-ENGINEERED ROOF TRUSSES @ 24" O.C., MAX.
D/W
3/0
TRUSS BEARING
(2) 1¾"X9¼" LVL
Acknowledgement Of Plans Submittal ONLY!
9/0 X 8/0 OVERHEAD DOOR
9/0 X 8/0 OVERHEAD DOOR
2/8 X 3/2
2/8 X 5/2 TWIN
2/8 X 5/2
4'-1"
11'-0"
9'-9"
9'-11"
5'-3"
Date 6/26/03
Date 6-26-03
COVERED PORCH
40'0 X 8'0
BRICK PAVERS WITH BRICK EDGE
PRE-ENGINEERED ROOF TRUSSES @ 24" O.C., MAX.
2-2X10 GIRDER
2-2X10 GIRDER
DN TO GRADE
RAILING
RAILING
8'-0"
BRICK STEPS
1646 S.F. Heated