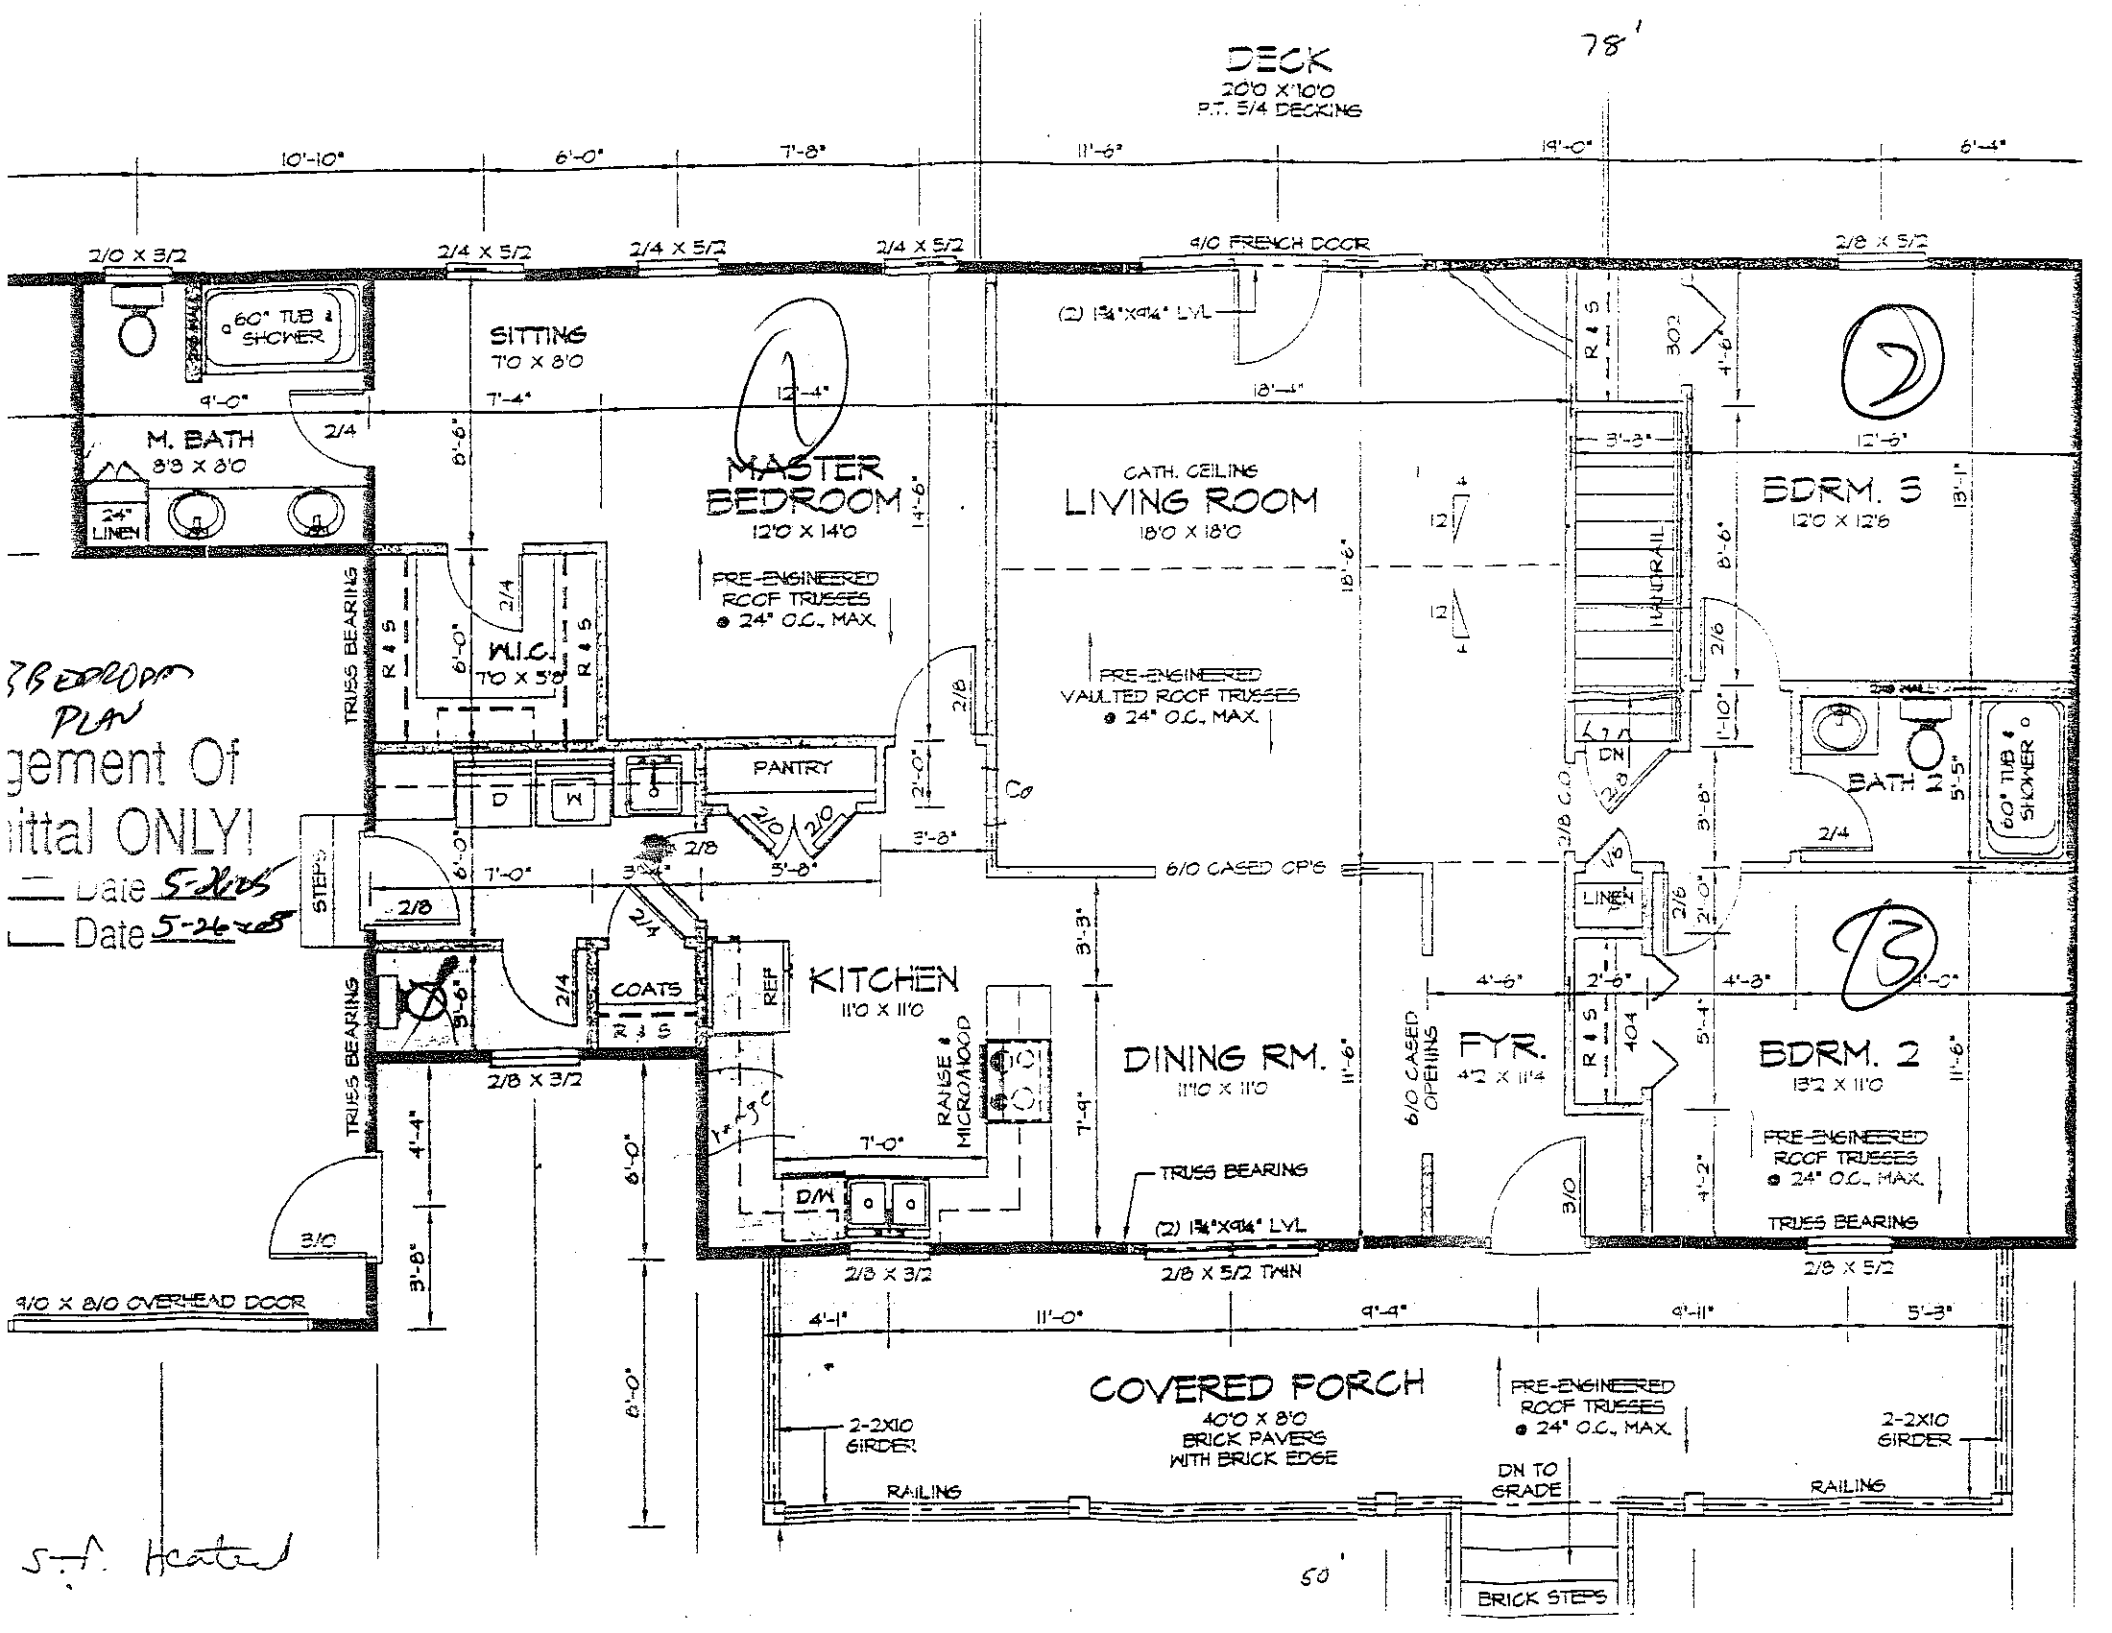


3 BEDROOM PLAN

gement Of

ittal ONLY!

Date 5-21-08

Date 5-26-08

S.A. Heated