
20x12 Deck

Main Basement

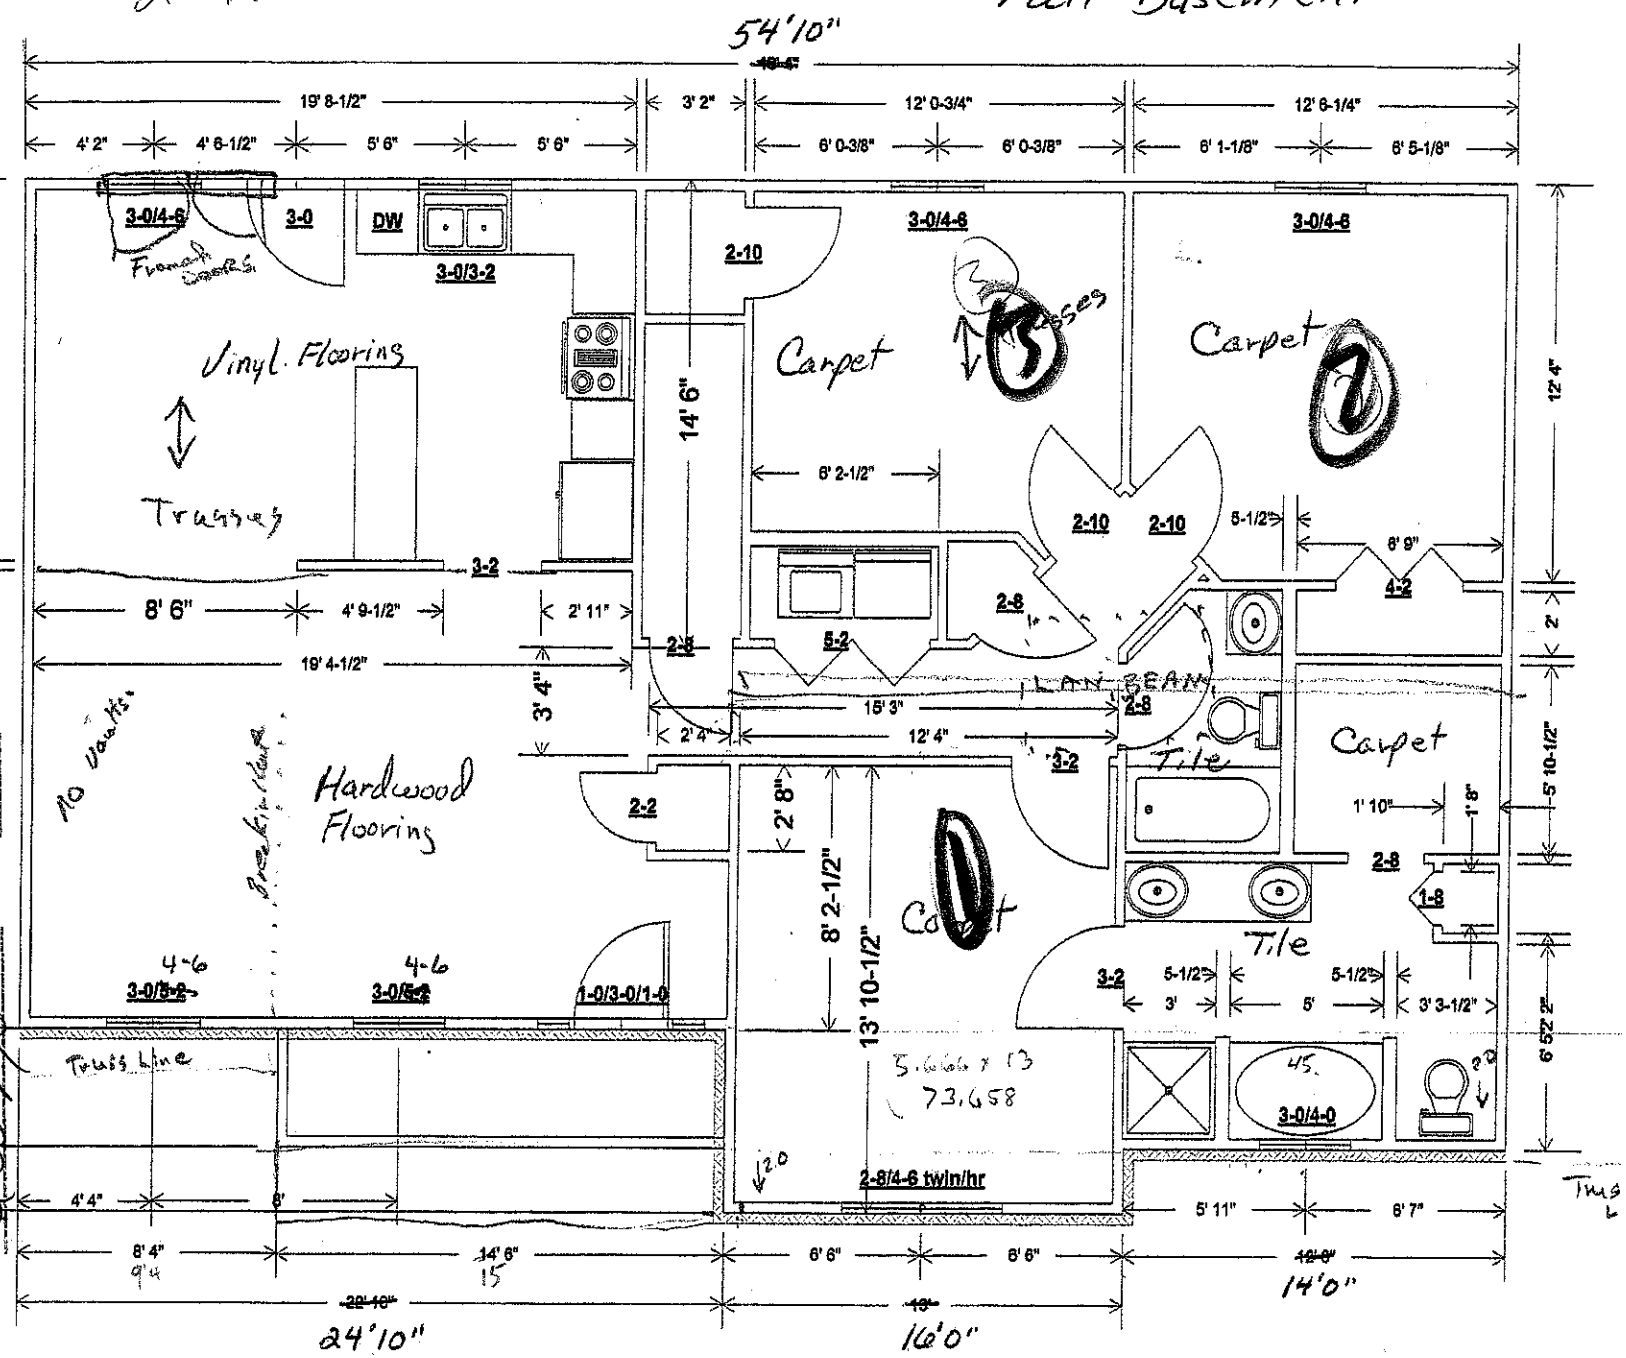

FLIPPED

Approved 3 Bedroom Plan

Acknowledgement Of Plans Submittal ONLY!

Date 7/2/05

Date

1640 sq/ft

~~Dean + Maryann Berry House - Burke Cove~~