
Att: Boyce

Higby / Clanton Floorplan

QUOTE 39502

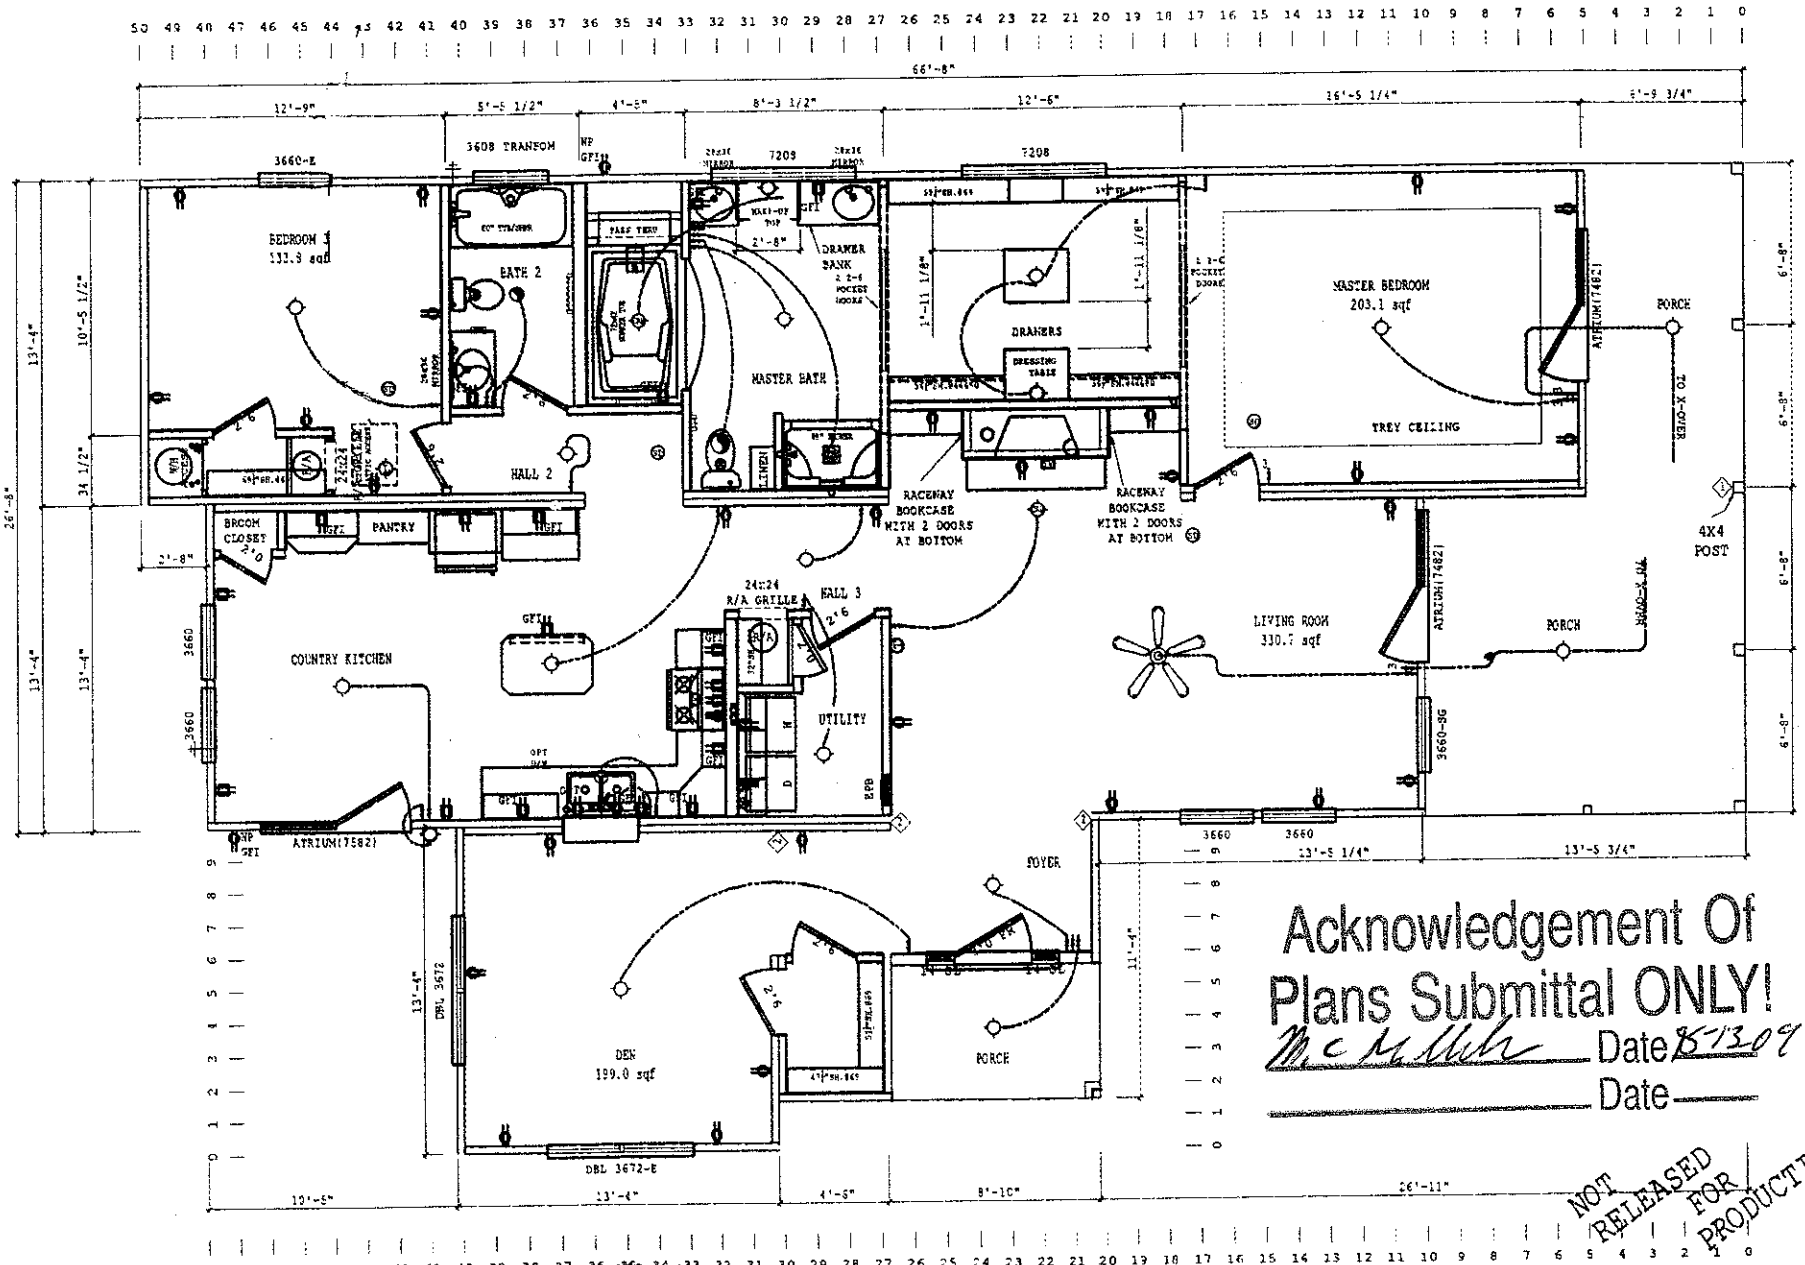

Acknowledgement Of Plans Submittal ONLY!

Date 8-13-09

Date

NOT RELEASED FOR PRODUCTION

PDF created with pdfFactory trial version www.pdffactory.com