
Acknowledgement Of
Plans Submittal ONLY!
Date 10 March 11
Date

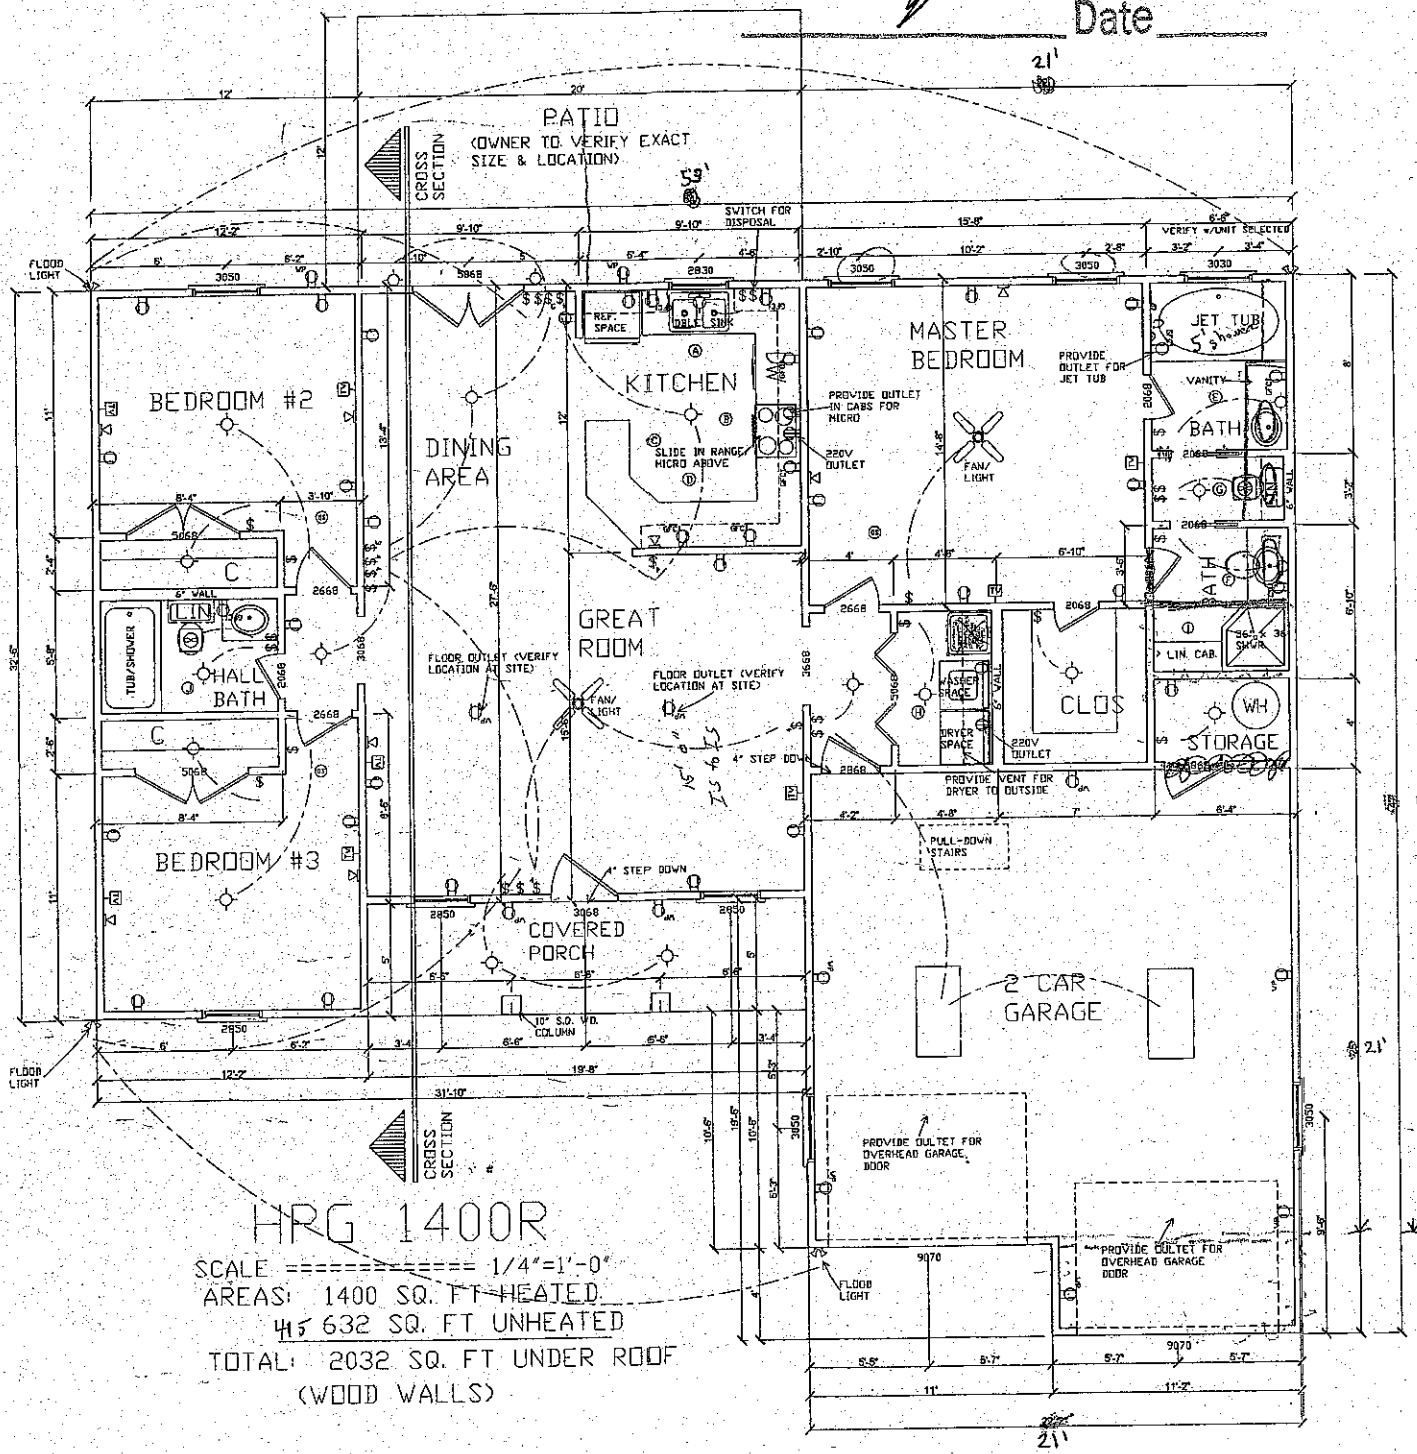

HRG 1400R

SCALE ========== 1/4"=1'-0"
AREAS: 1400 SQ. FT HEATED
632 SQ. FT UNHEATED
TOTAL: 2032 SQ. FT UNDER ROOF
(WOOD WALLS)