
Acknowledgement of Plans Submittal ONLY!

Date 4-29-2010

Date 25 May 10

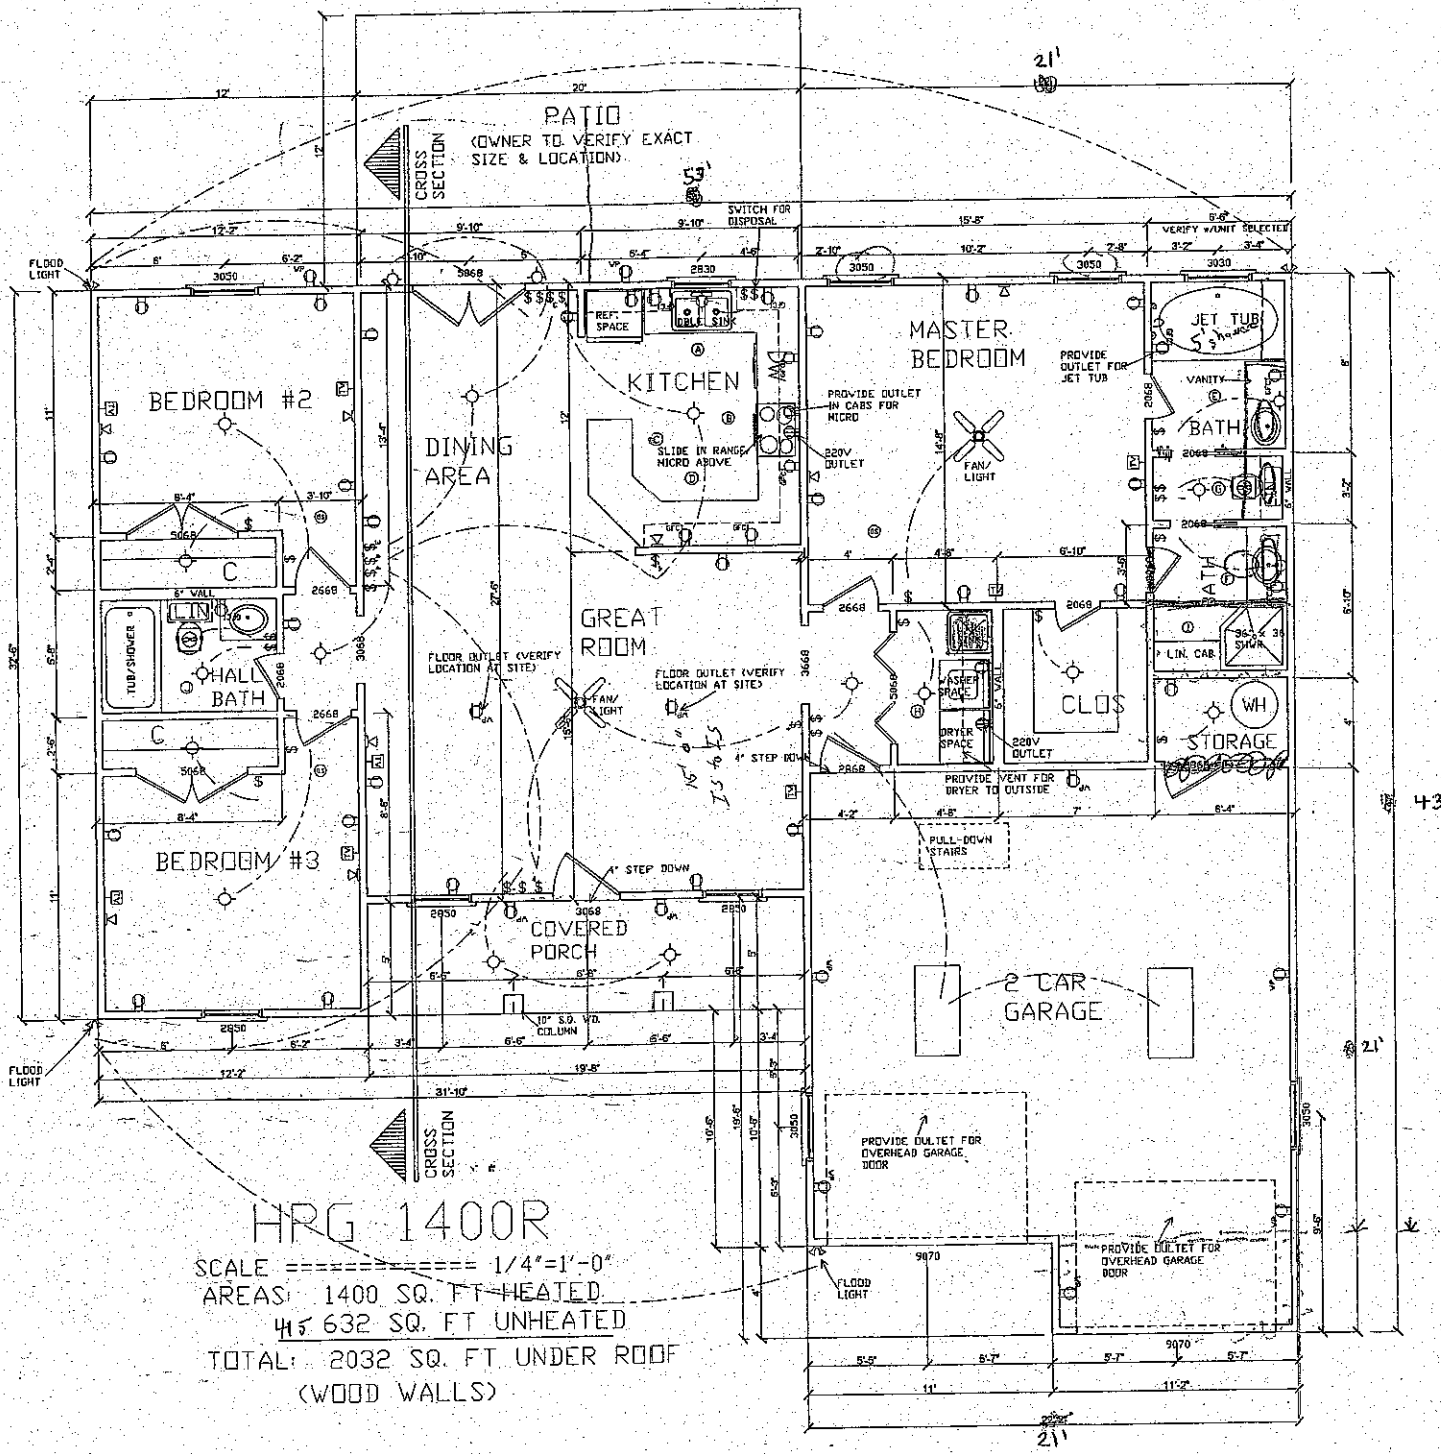


# HRG 1400R

SCALE ========== 1/4"=1'-0"

AREAS: 1400 SQ. FT HEATED

632 SQ. FT UNHEATED

TOTAL: 2032 SQ. FT UNDER ROOF

(WOOD WALLS)