

LOT # 7

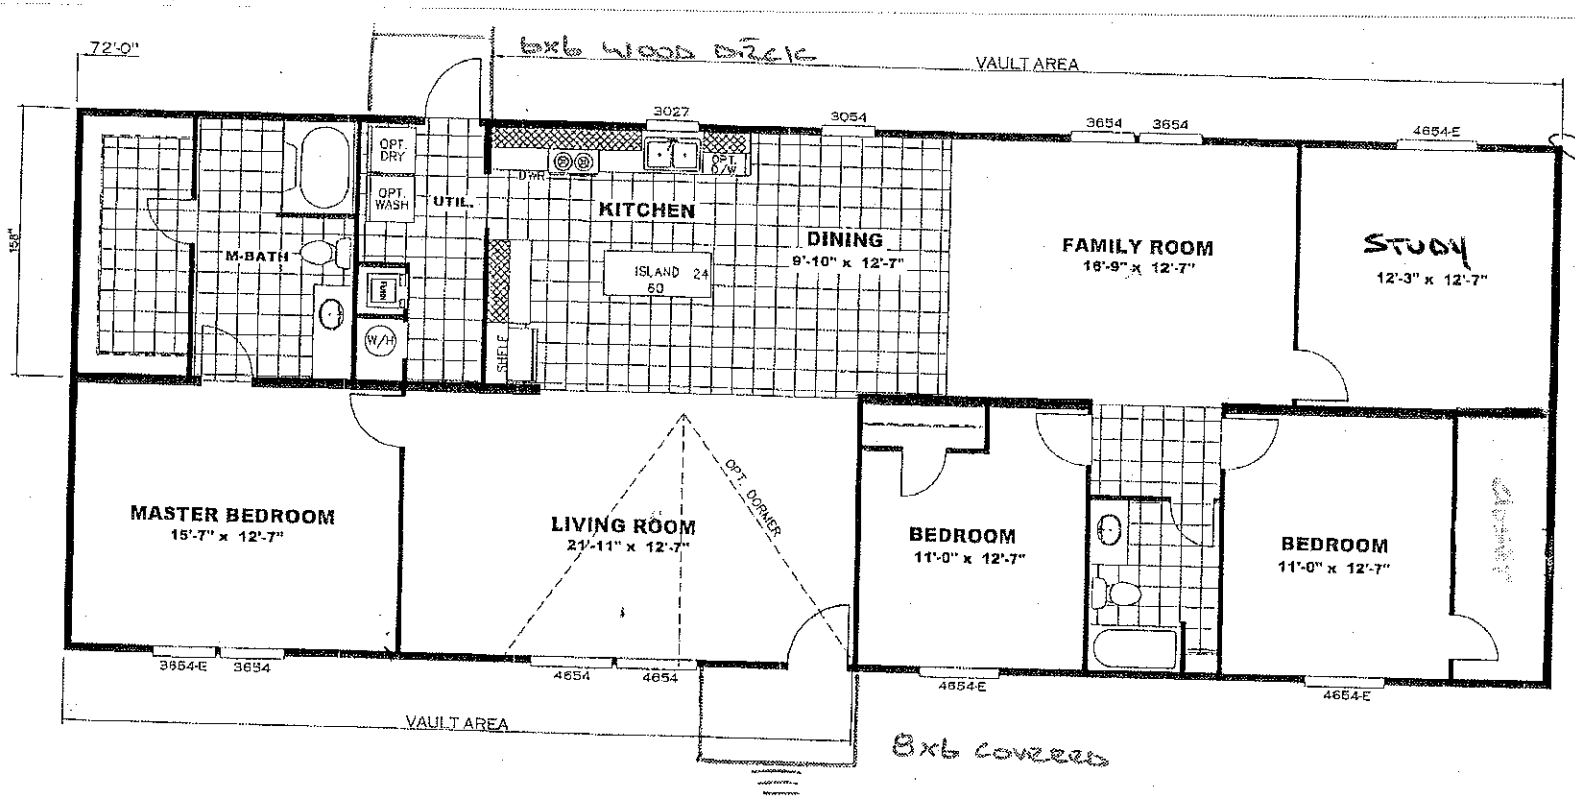

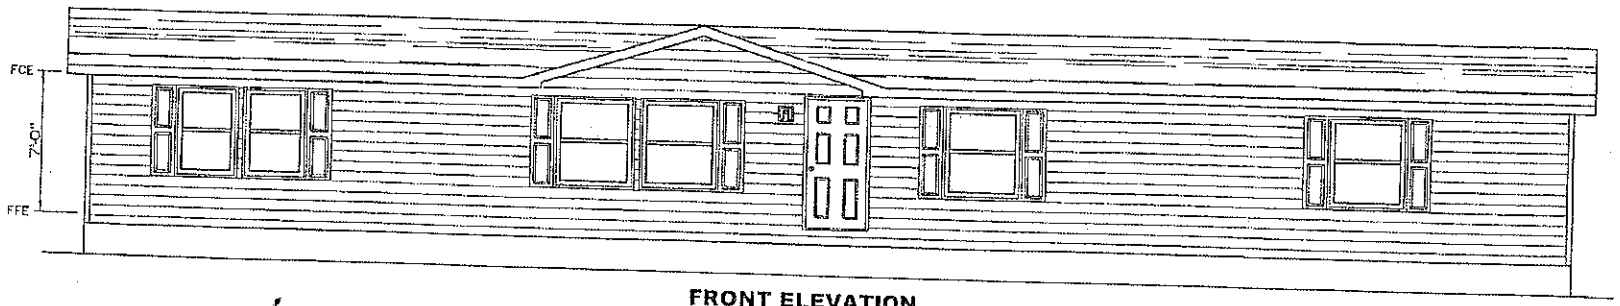

FRONT ELEVATION

Acknowledgement Of Plans Submittal ONLY

Buyer [illegible] Date 12-27-11

Buyer [illegible] Date 12-27-11

27.5 x 72 = 1944 sq.

Model #: STE28724AH

28' x 72' STEAL 2

Drawing #:

11M022

9 REVISION 11/7/11 ECR- BH